



render between existing brickwork columns with brick column detail on extension to match

PROPOSED FRONT ELEVATION

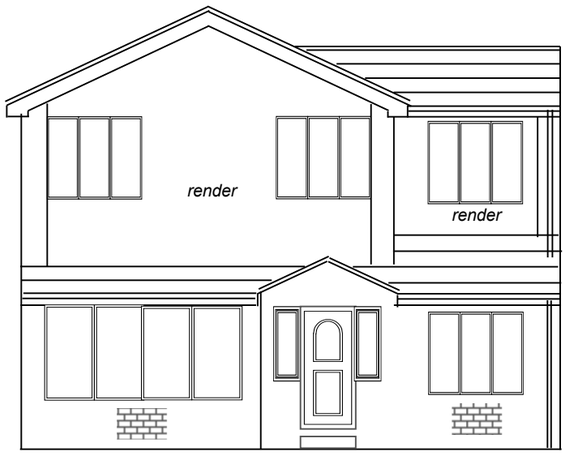

PROPOSED REAR ELEVATION

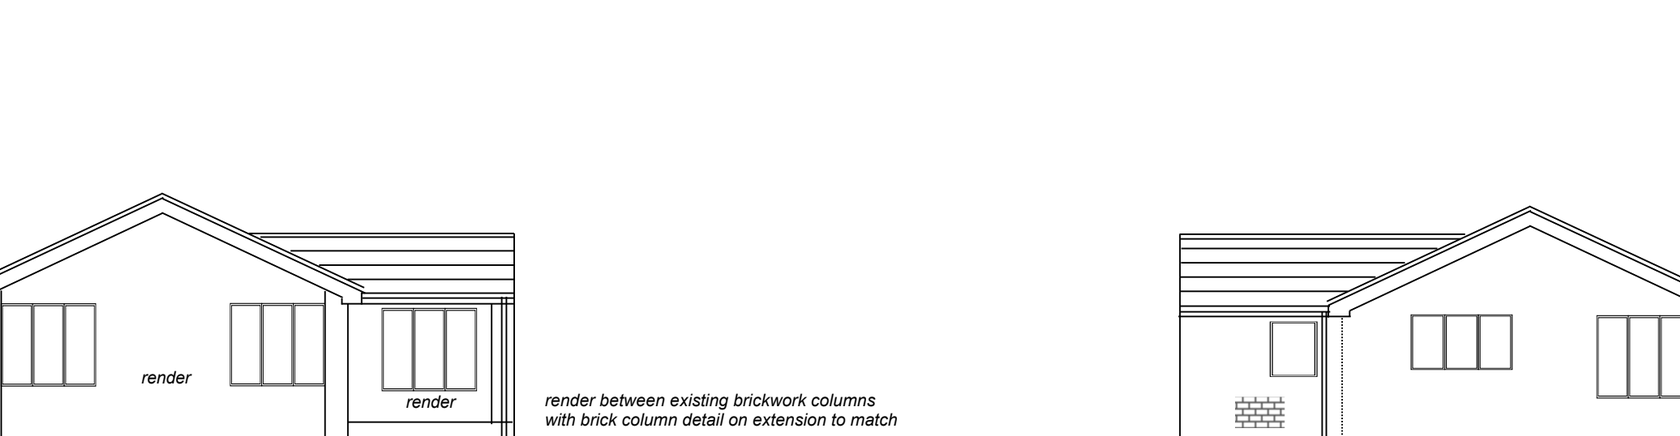

utility & wc windows glazed in opaque, toughened safety glass

PROPOSED SIDE ELEVATIONS

38 King George Road, South Shields
ref. 2021/JUN/01

DRWG 3b

SCALE 1:100