


EXISTING FRONT ELEVATION



EXISTING REAR ELEVATION

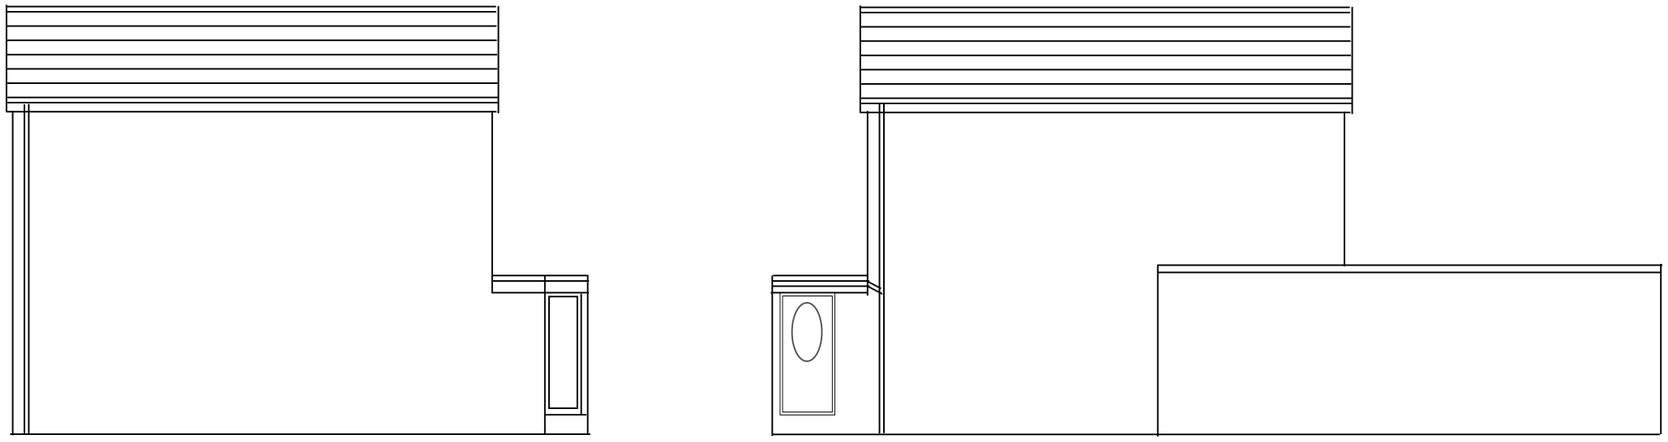

EXISTING SIDE ELEVATIONS

38 King George Road, South Shields
ref. 2021/JUN/01

DRWG 2

SCALE 1:100