

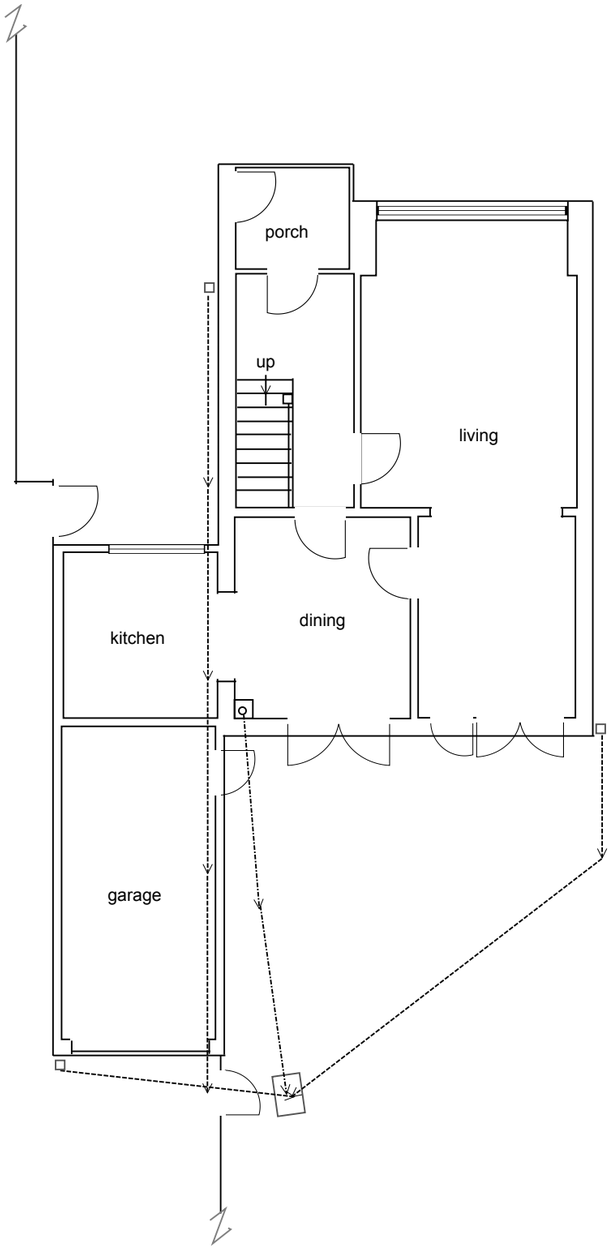



EXISTING GROUND FLOOR LAYOUT

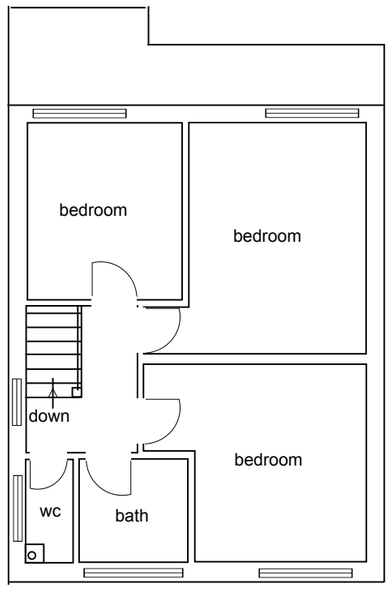

EXISTING FIRST FLOOR LAYOUT

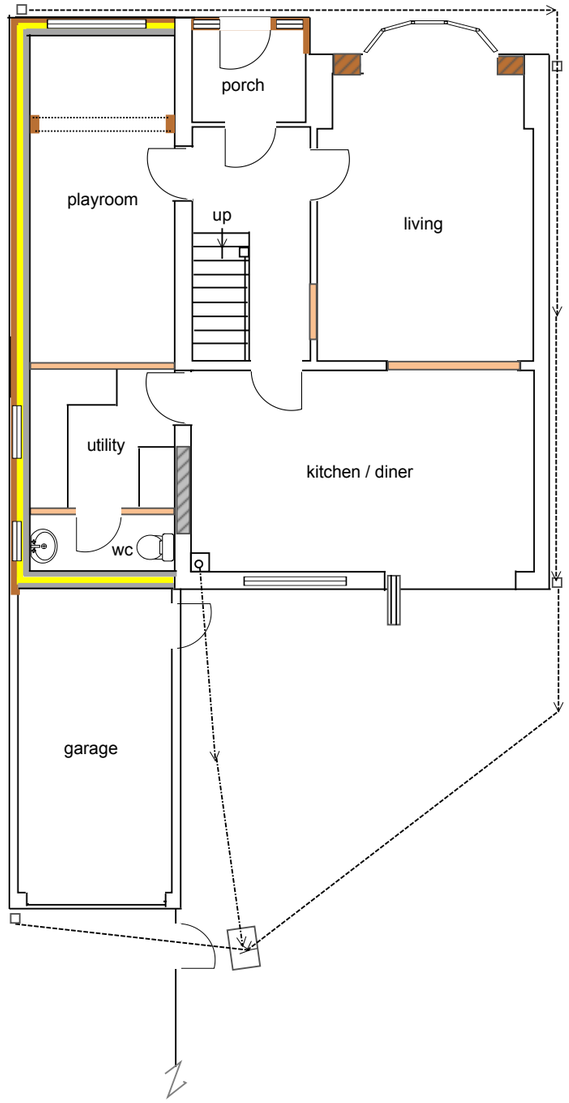

PROPOSED GROUND FLOOR LAYOUT

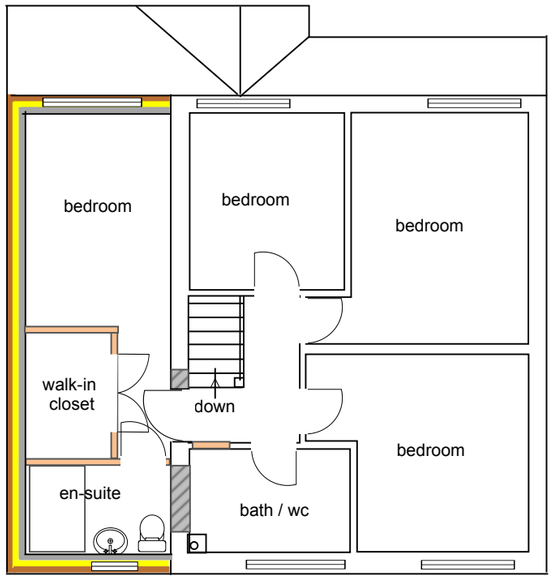

PROPOSED FIRST FLOOR LAYOUT

PROPOSAL	CLIENTS	SCALE
PROPOSED 2 STOREY SIDE EXTENSION WITH NEW BOW WINDOW & PITCHED ROOF TO GROUND FLOOR FRONT ELEVATION	MR & MRS FIRMAN	1:100 DRWGS 1-3 1:200 DRWG 4
ADDRESS	**DRAWING REF**	**DRAWN BY**
38 KING GEORGE ROAD, SOUTH SHIELDS	2021/JUN/01 DRWGS 1 - 4	KATHRYN FINNON TEL. 0191 4562656 email - katiemfinnon@hotmail.com

DRWG 1

SCALE 1:100