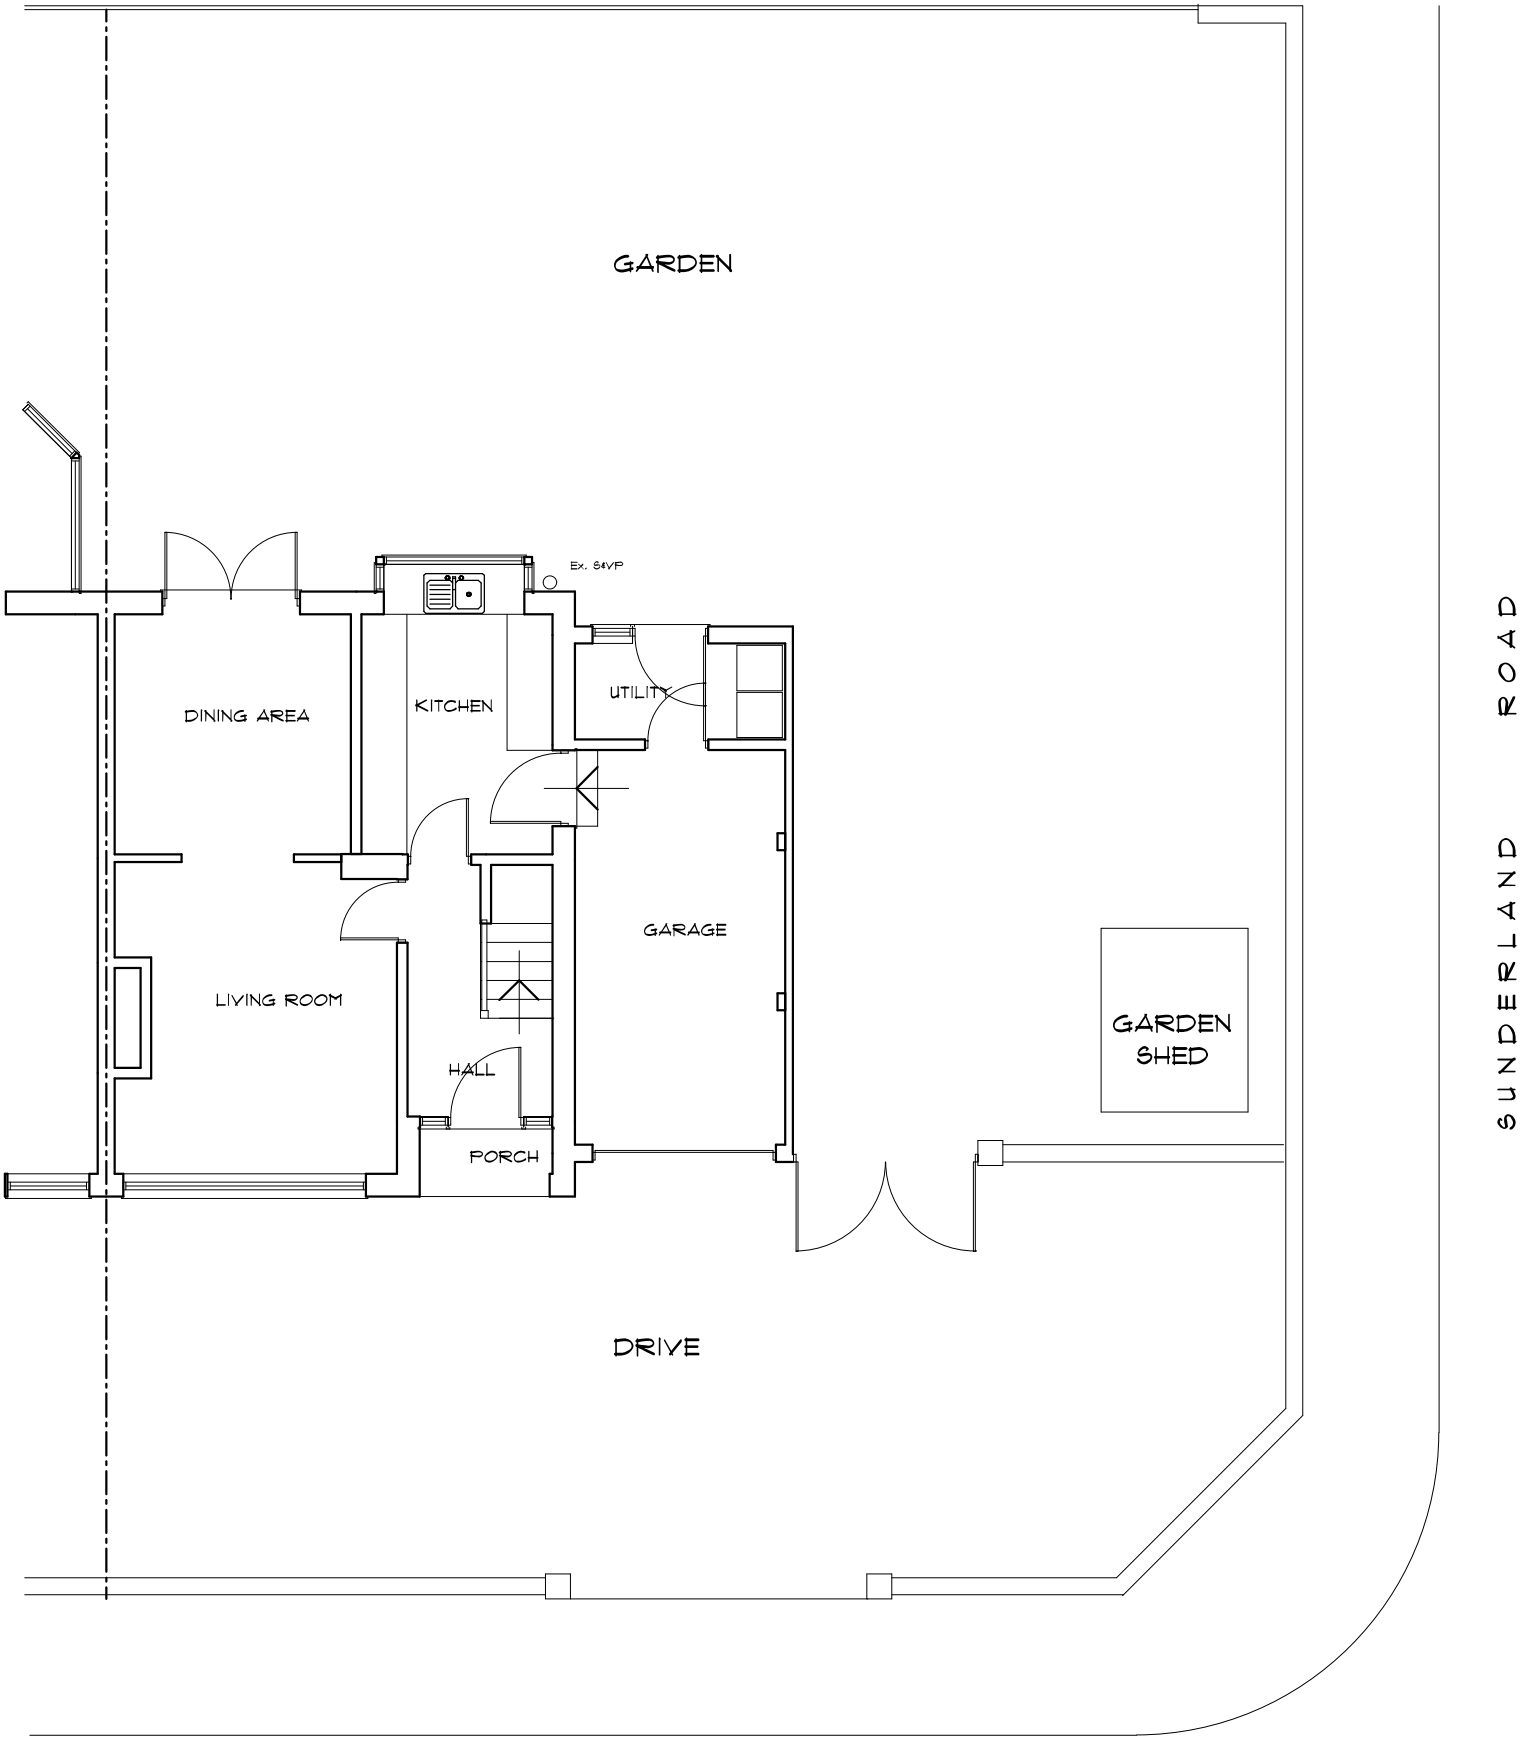


EXISTING SITE PLAN
PROPOSED REAR & SIDE EXTENSION
MR & MRS BASHAM, 2 CARNOUSTIE DRIVE, SOUTH SHIELDS, NE34 8BN.
SCALE 1:100 DATE: APRIL 2021