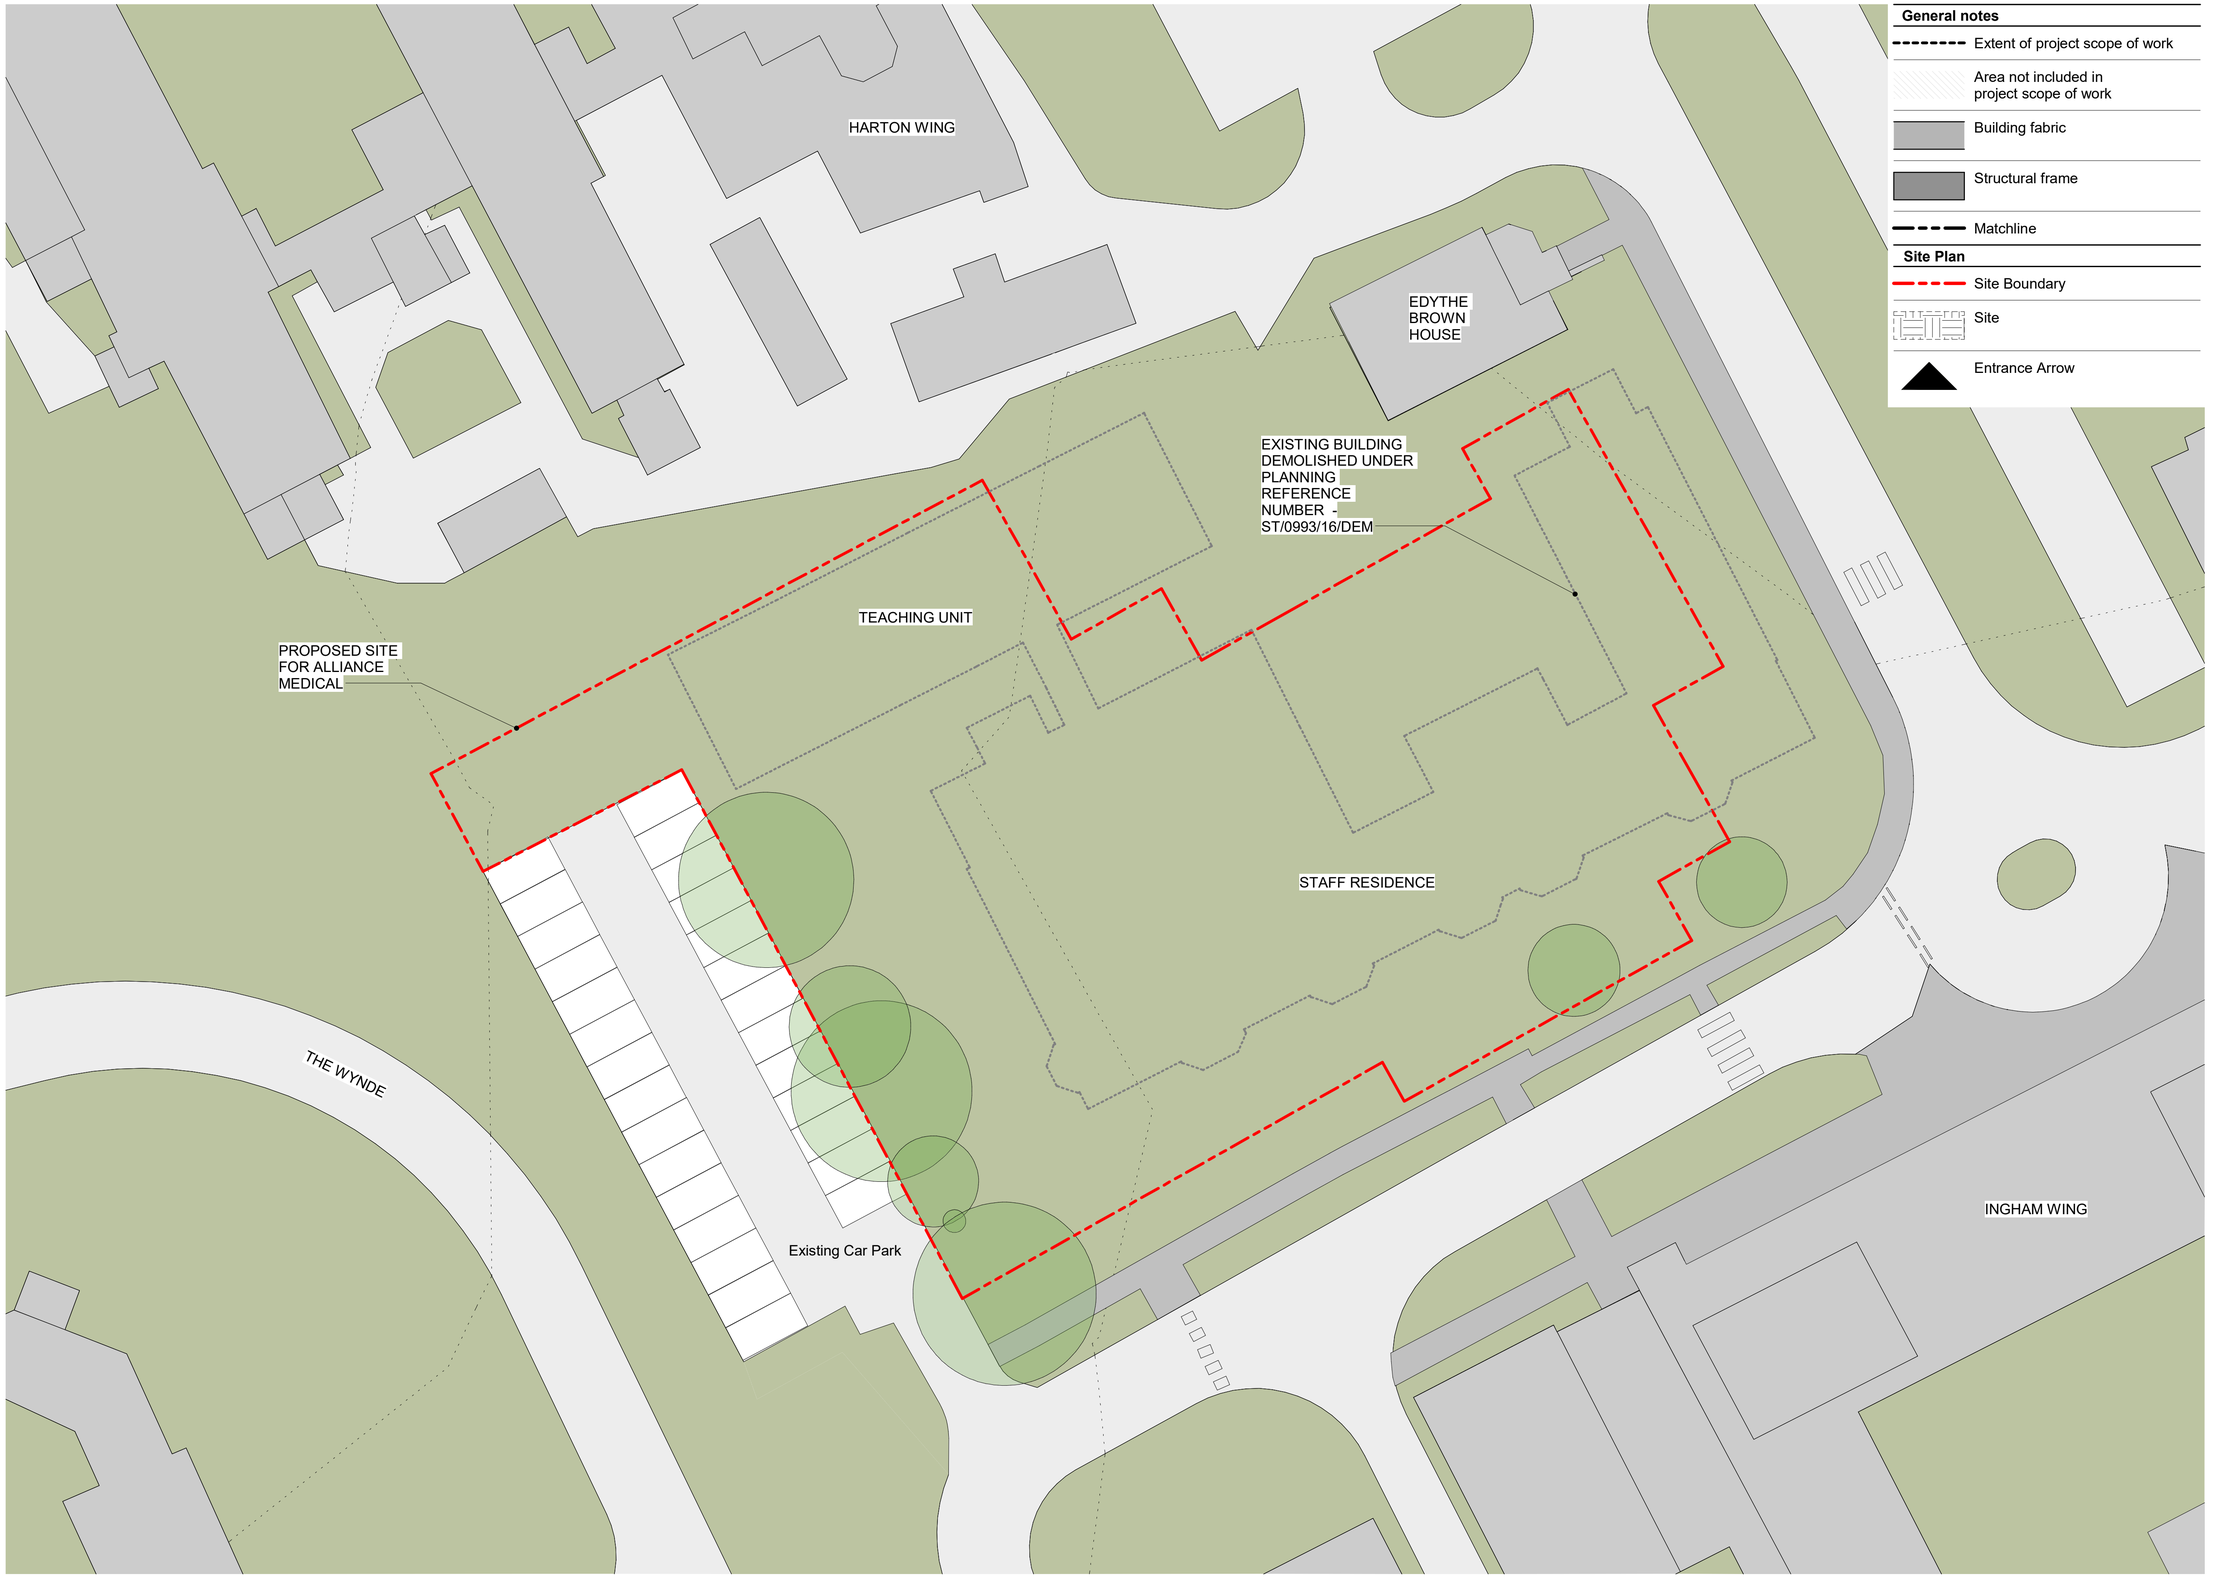


Existing Site Plan

South Tyneside and Sunderland NHS Foundation Trust IDC

Revision Schedule

*	First Issue	11/06/21
P1	Issued for planning	26/07/21

DO NOT SCALE OFF DRAWINGS
REPORT ALL DISCREPANCIES
CHECK ALL DIMENSIONS ON SITE

© Copyright Murphy Philipps 2021
Prepared using Revit 2020

0 10 20 m

1:200 (@ A1)

PLANNING

Existing Site Plan
at
South Tyneside and Sunderland NHS Foundation Trust IDC

for
Alliance Medical

MURPHYPHILIPPS
16 Wenlock Road
London, N1 7TA
Tel: 020 7490 8008
Fax: 020 7490 8778

AIC - MPA - ZZ - ZZ - DR - A - 05010
REV:P1 -26/07/21
Scale: As indicated @ A1

MPA project number.: 3298