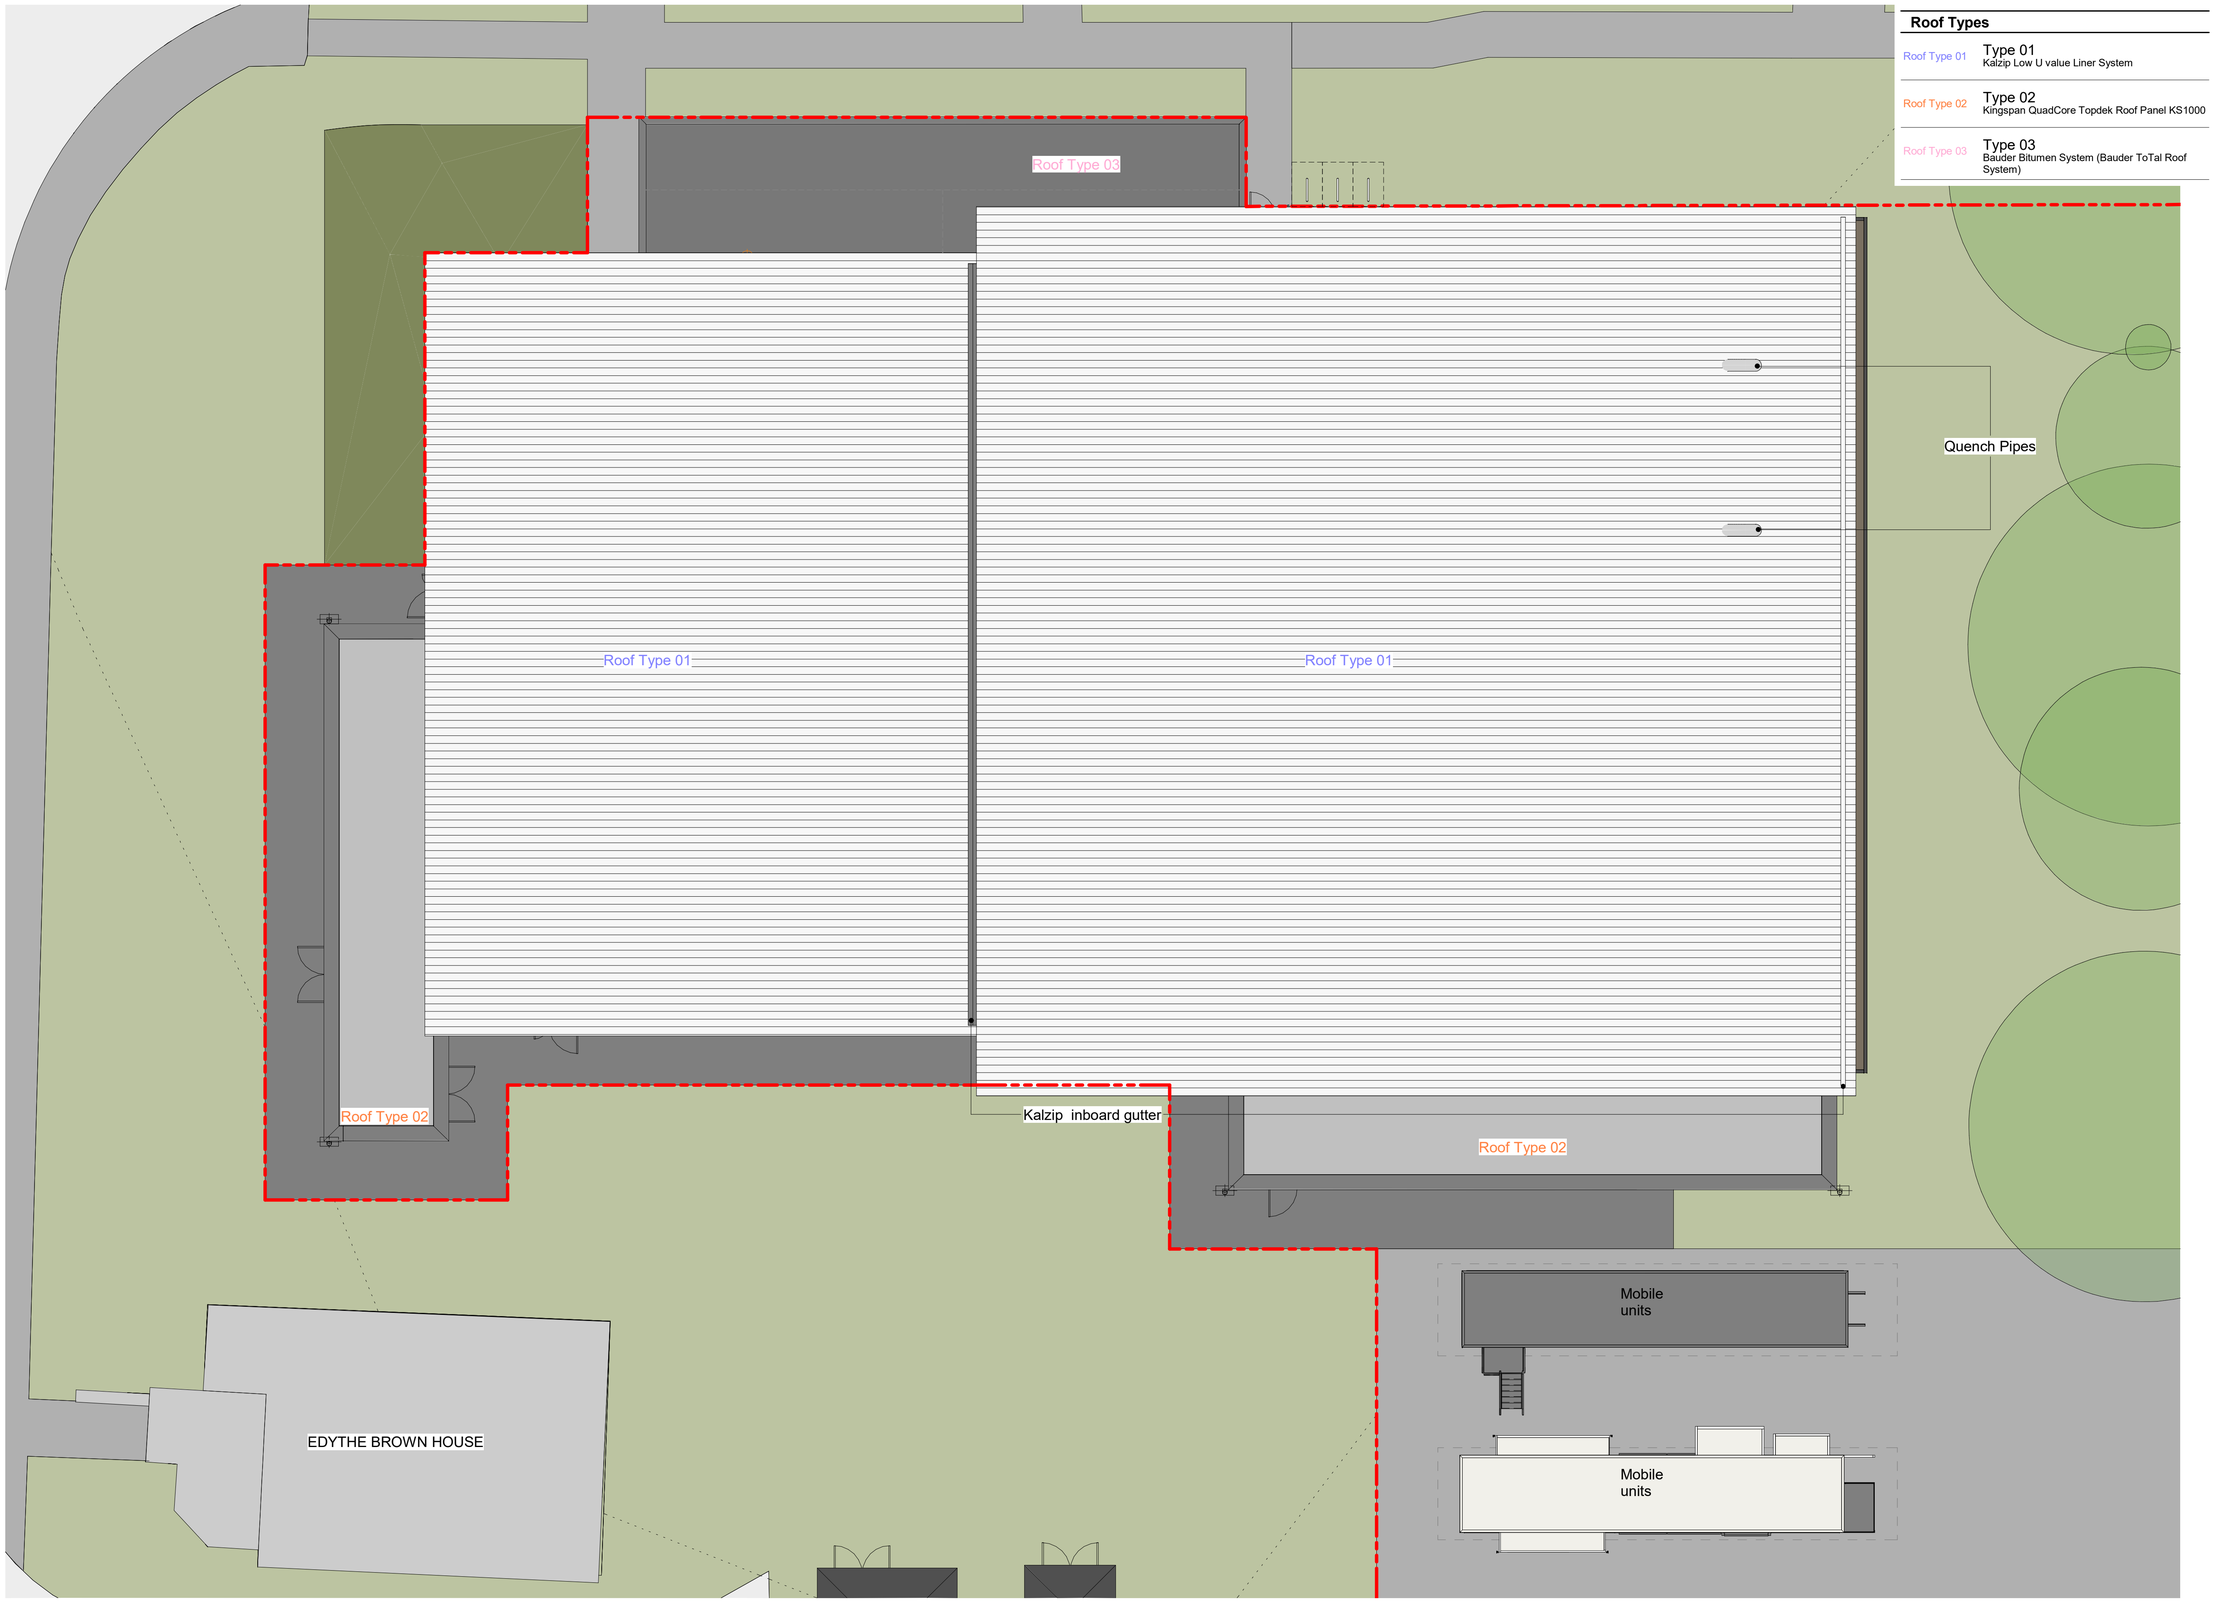


Roof Types

Roof Type 01	Type 01	Kalzip Low U value Liner System
Roof Type 02	Type 02	Kingspan QuadCore Topdek Roof Panel KS1000
Roof Type 03	Type 03	Bauder Bitumen System (Bauder ToTal Roof System)

Proposed Roof Plan

South Tyneside and Sunderland NHS Foundation Trust IDC

Revision Schedule

*	First Issue	11/06/21
P1	Issued for planning	26/07/21

DO NOT SCALE OFF DRAWINGS
REPORT ALL DISCREPANCIES
CHECK ALL DIMENSIONS ON SITE

© Copyright Murphy Philipps 2021
Prepared using Revit 2020

0 5 10 m

1:100 (@ A1)

PLANNING

Proposed Roof Plan
at
South Tyneside and Sunderland NHS Foundation Trust IDC

for
Alliance Medical

MURPHY PHILIPPS

AIC - MPA - ZZ - R1 - DR - A - 05101
REV:P1 -26/07/21
Scale: 1 : 100 @ A1

MPA project number.: 3298

16 Wenlock Road
London, N1 7TA
Tel: 020 7490 8008
Fax: 020 7490 8778