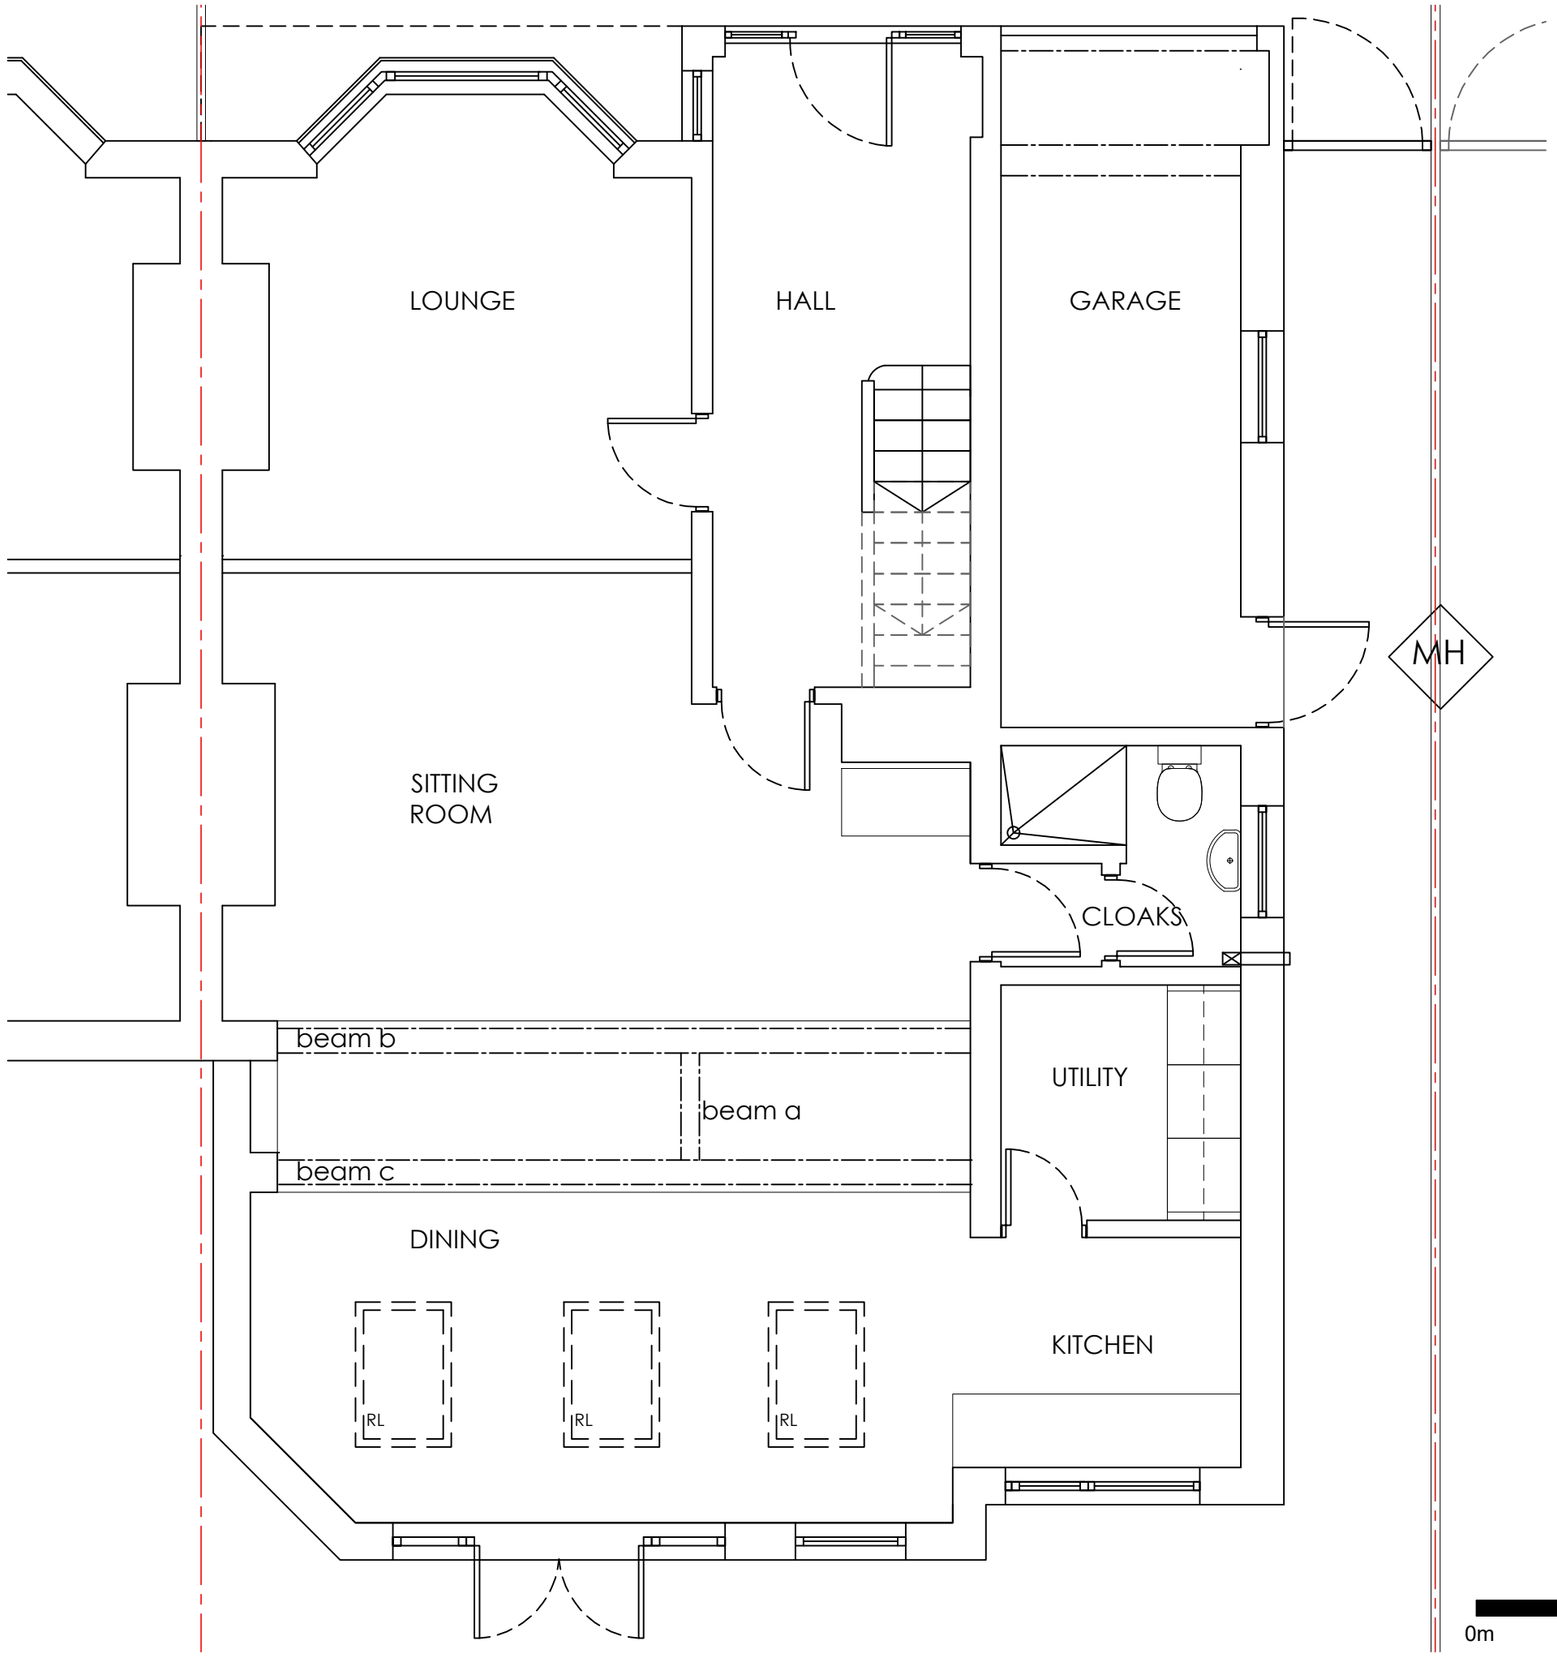


Notes:

GENERAL NOTES
1. This drawing is copyright and must not be reproduced without the consent of CASA House Developments
2. All dimensions are in millimeters unless otherwise noted.
3. Do not scale from this drawing - if in doubt ask.
4. All dimensions to be checked on site prior to commencement of works.
5. The contractor shall report any discrepancies in information in writing to the design team at the earliest opportunity.
6. This drawing is to be read in conjunction with the following relevant information:
· All architectural, structural and service engineer's drawings and specifications.

GROUND FLOOR TO REMAIN
AS EXISTING- No change

21002-CA-XX-R-DR-A-0010/01
Ground Floor plan as existing
1:50

0m 2m 5m

REV:	DESCRIPTION:	Status	DATE:
P01	First Issue.	S3	11.08.2021

STATUS: PLANNING ISSUE

CASA
House Developments
Newcastle Upon Tyne
www.casahousedevelopments.co.uk

CLIENT: MR & MRS Doneghan
57 West Avenue
South Shields
NE34 6BQ

ARCHITECT: CASA House Developments
m: 07426 395374
m: 07859 81157
Newcastle Upon Tyne

SITE: 57 West Avenue
Side Extension (above garage)

TITLE: 21002-CA-XX-R-DR-A-
Ground Floor as existing

SCALE AND SIZE:	STATUS:	DRAWN:	CHECKED:
1:50 A3	S3	MB	CF
PROJECT NO:	DRAWING NO:		REVISION:
21002	0010		P01