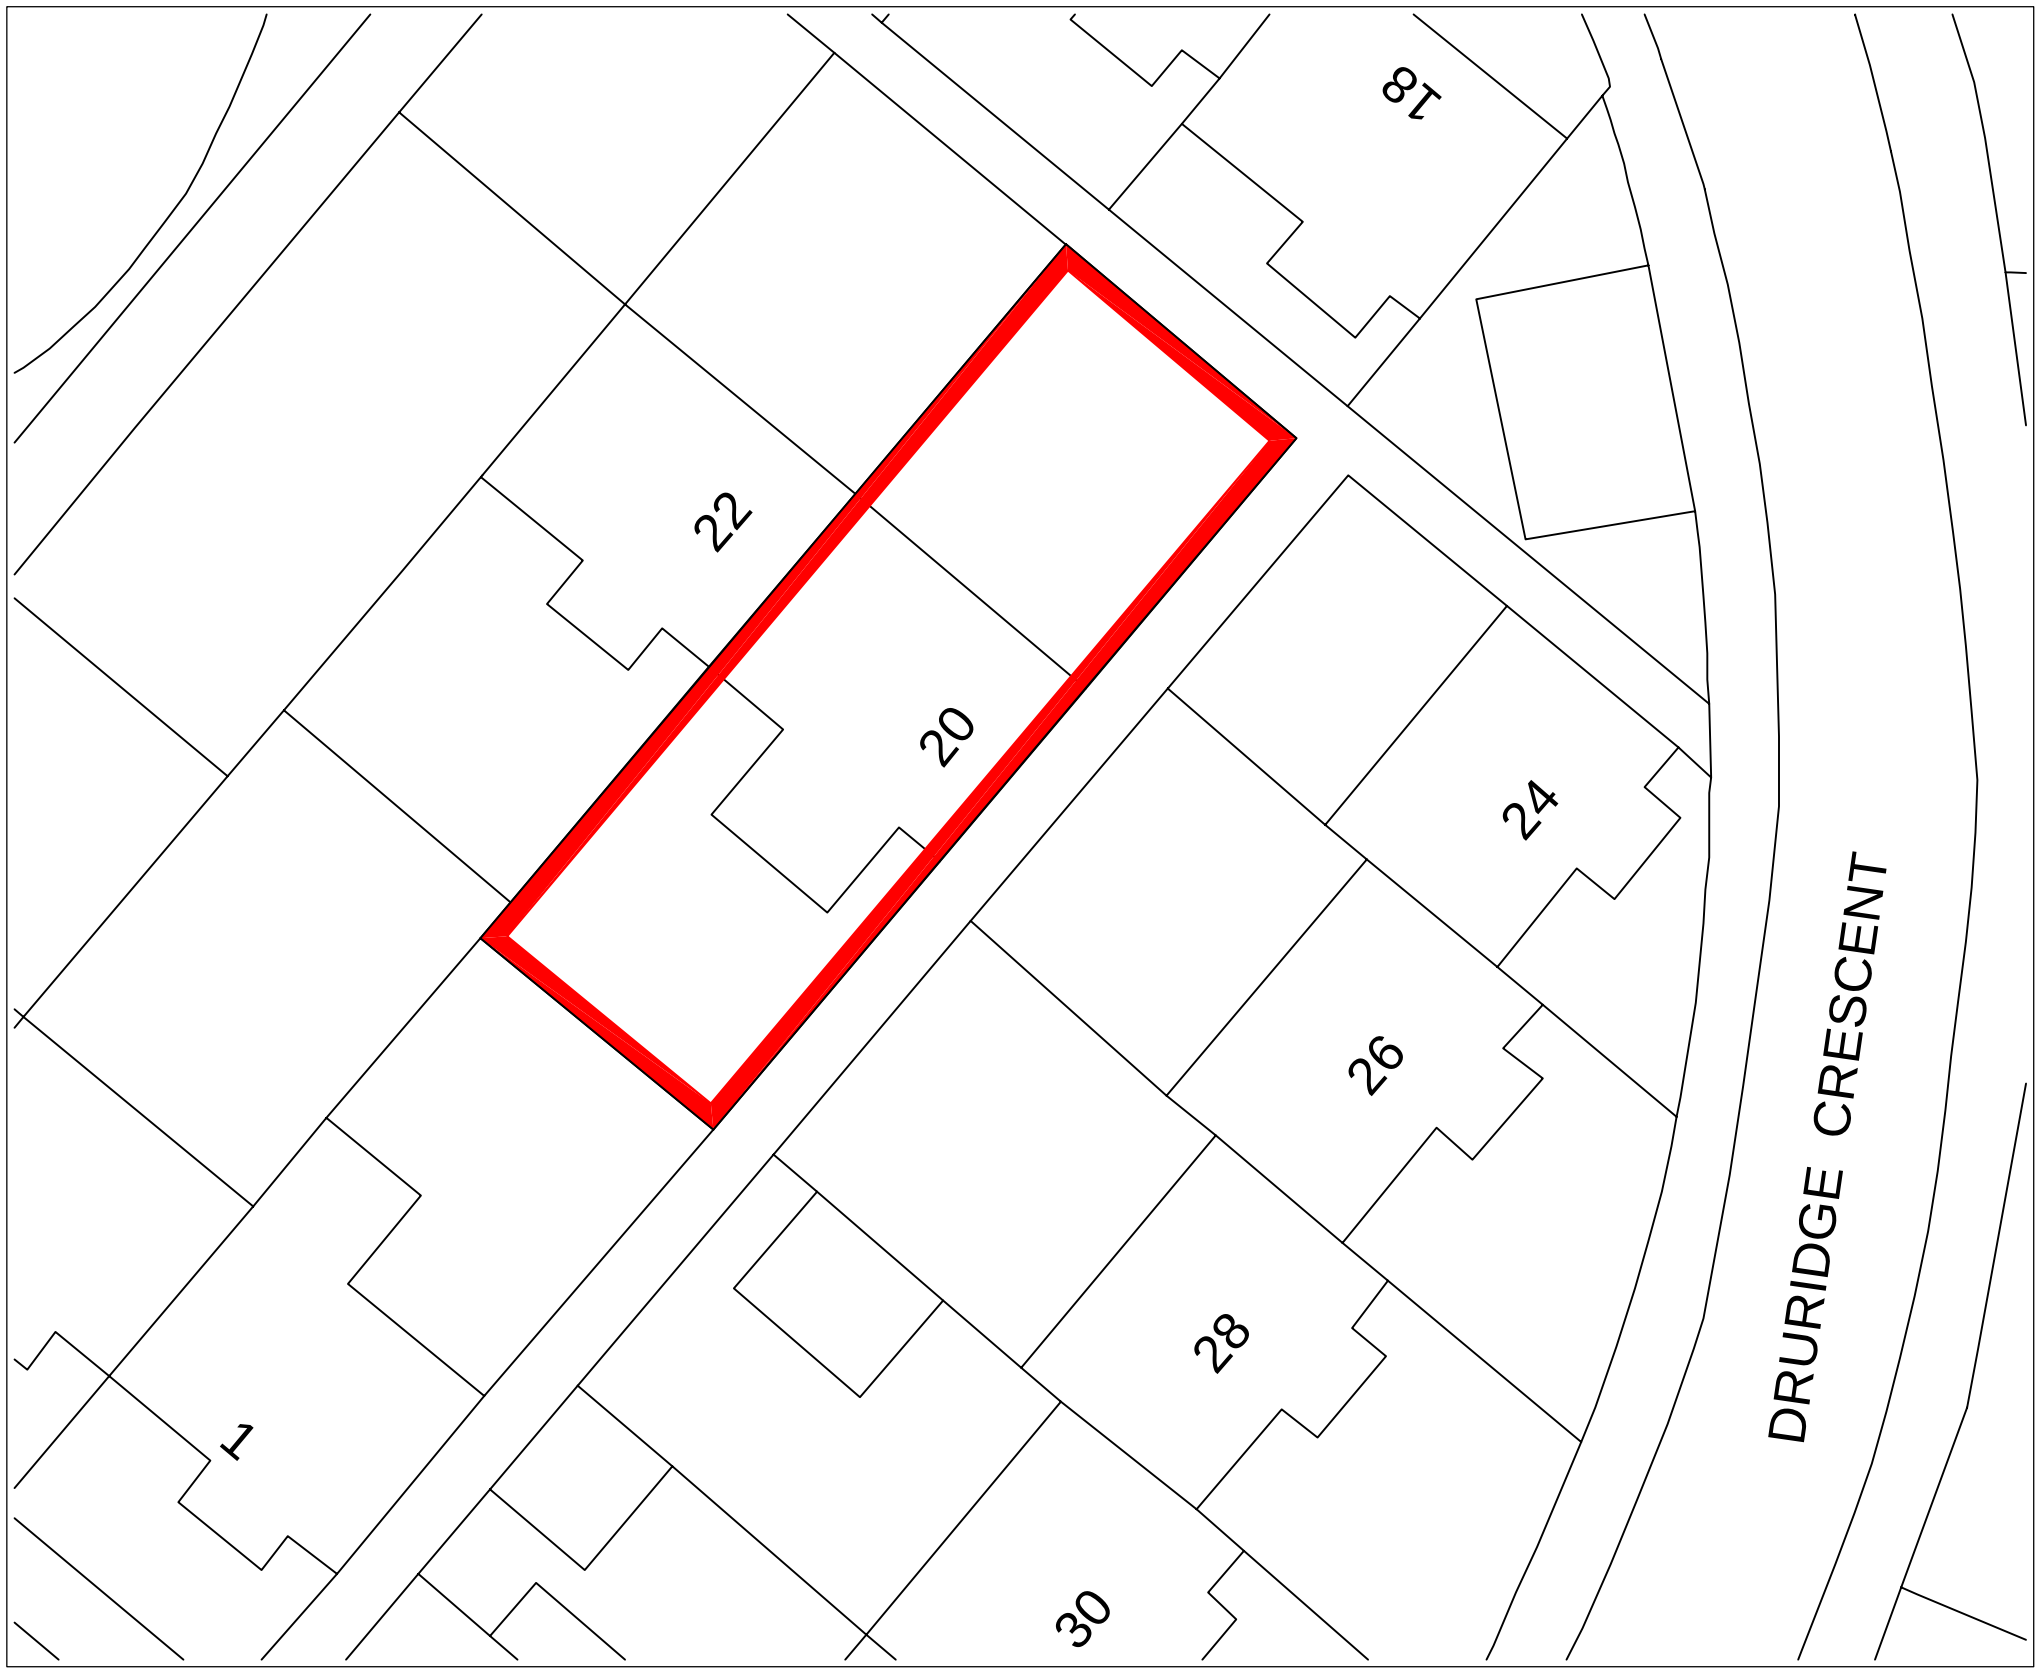


EXISTING SITE PLAN

scale 1:200

0 2 4 6 8 10 12 14 16 18 20m 1:200

drawnplans.co.uk

Project:

New Porch to Front.

For:

Therese Bull
20 Druridge Crescent
South Shields
Tyne And Wear
NE34 7TQ

Scale:	Dwg. no:	Ref. no
1:200	Sheet 4	A0(
Drawn by:	Date Drawn:	
I.M.	19-October-2021	

For Drawings Tel: 0800 7836790

E-mail :- drawnplansco@aol.com