
4T/0843/21/HFUL
AMENDED
PLAN
Received 17/09/21

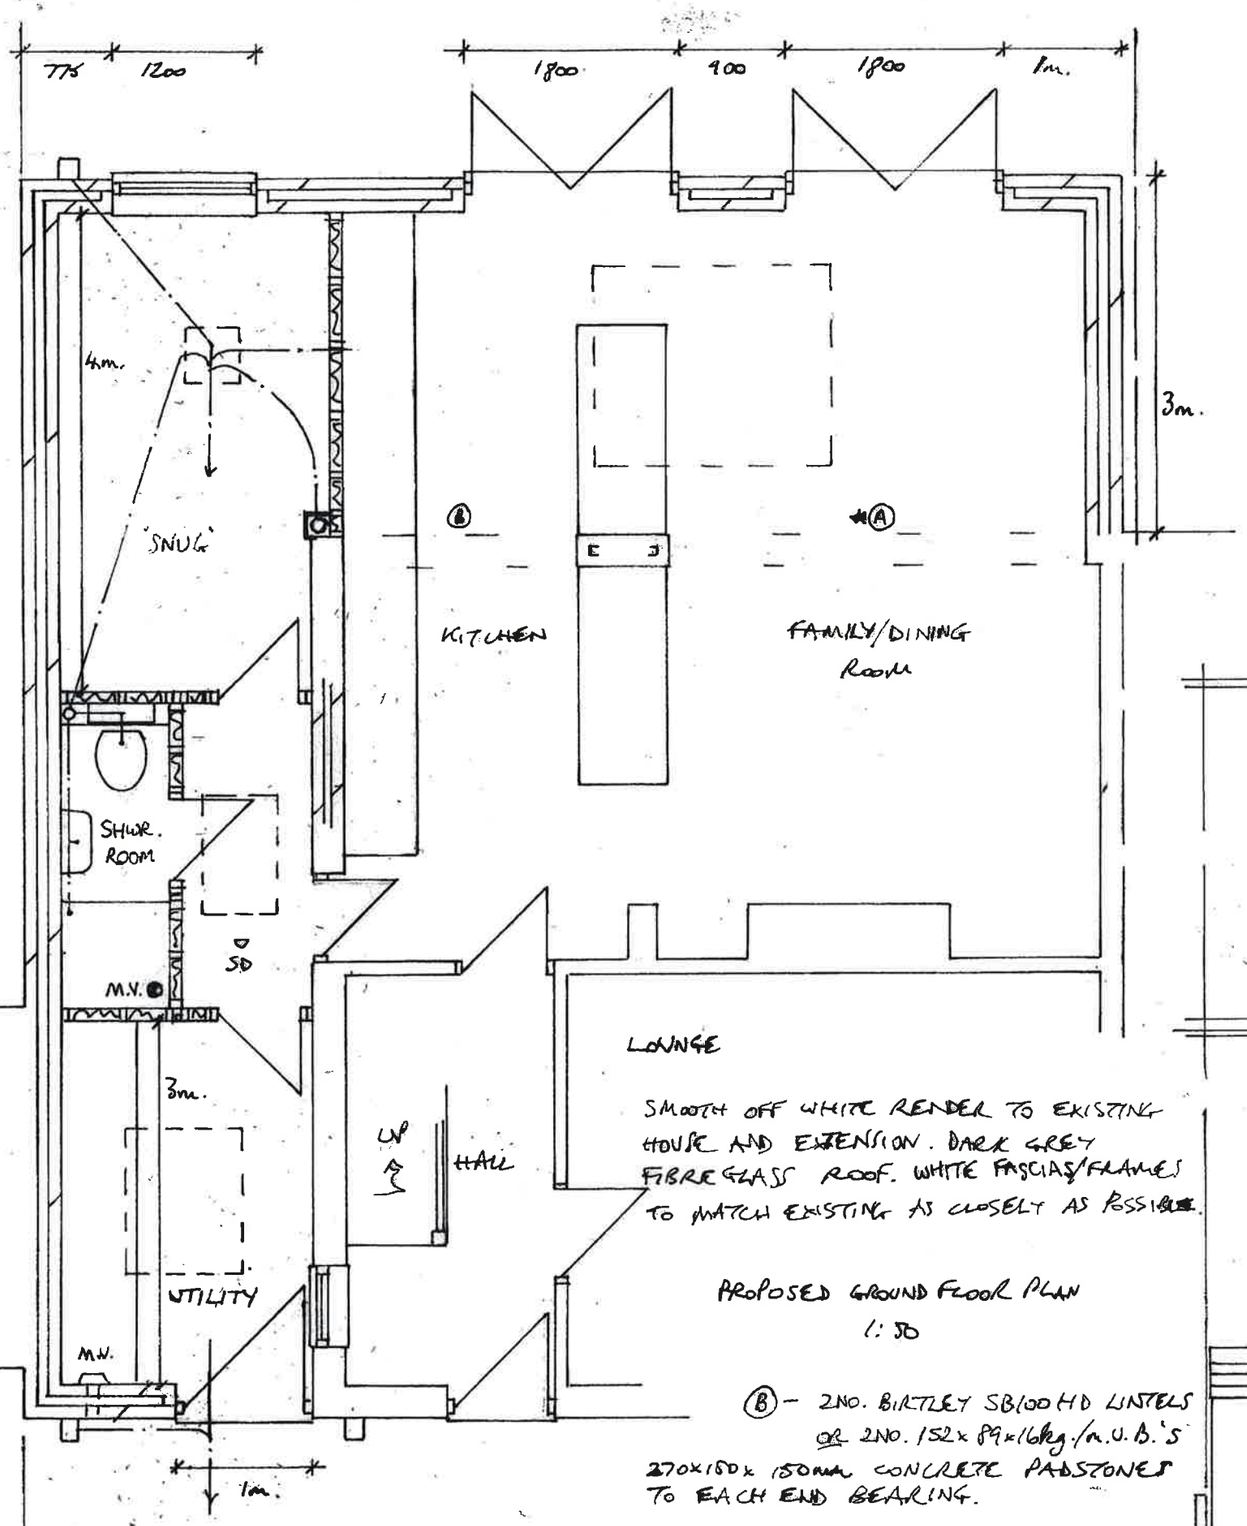


SMOOTH OFF WHITE RENDER TO EXISTING HOUSE AND EXTENSION. DARK GREY FIBREGLASS ROOF. WHITE FASCIAS/FRAMES TO MATCH EXISTING AS CLOSELY AS POSSIBLE.

PROPOSED GROUND FLOOR PLAN
1:50

Ⓑ – 2NO. BIRTLEY SB100HD LINTELS OR 2NO. 152×89×16kg/m U.B.'S
270×150×150mm CONCRETE PADSTONES TO EACH END BEARING.

✱Ⓐ – 2NO. 203×102×23kg/m. U.B.'S
270×225×150mm. CONCRETE PADSTONE TO CENTRAL PIER
550×100×215mm. CONCRETE PADSTONE TO OUTER BEARING

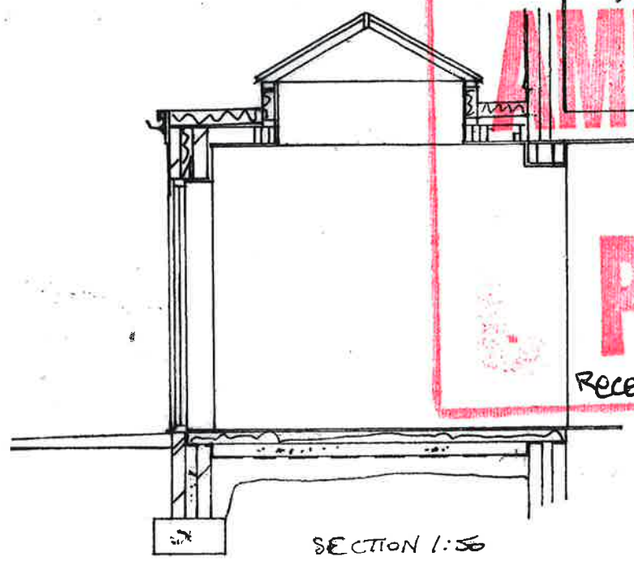

SECTION 1:50

PROPOSED EXTENSION TO 35 MORRIS CRESCENT, BOLDON COLLIERY
FOR MR. & MRS. EGAN

DRG NO 1

REV.A. – MATERIALS 17/9/21

PROPOSED REAR
1:50

