
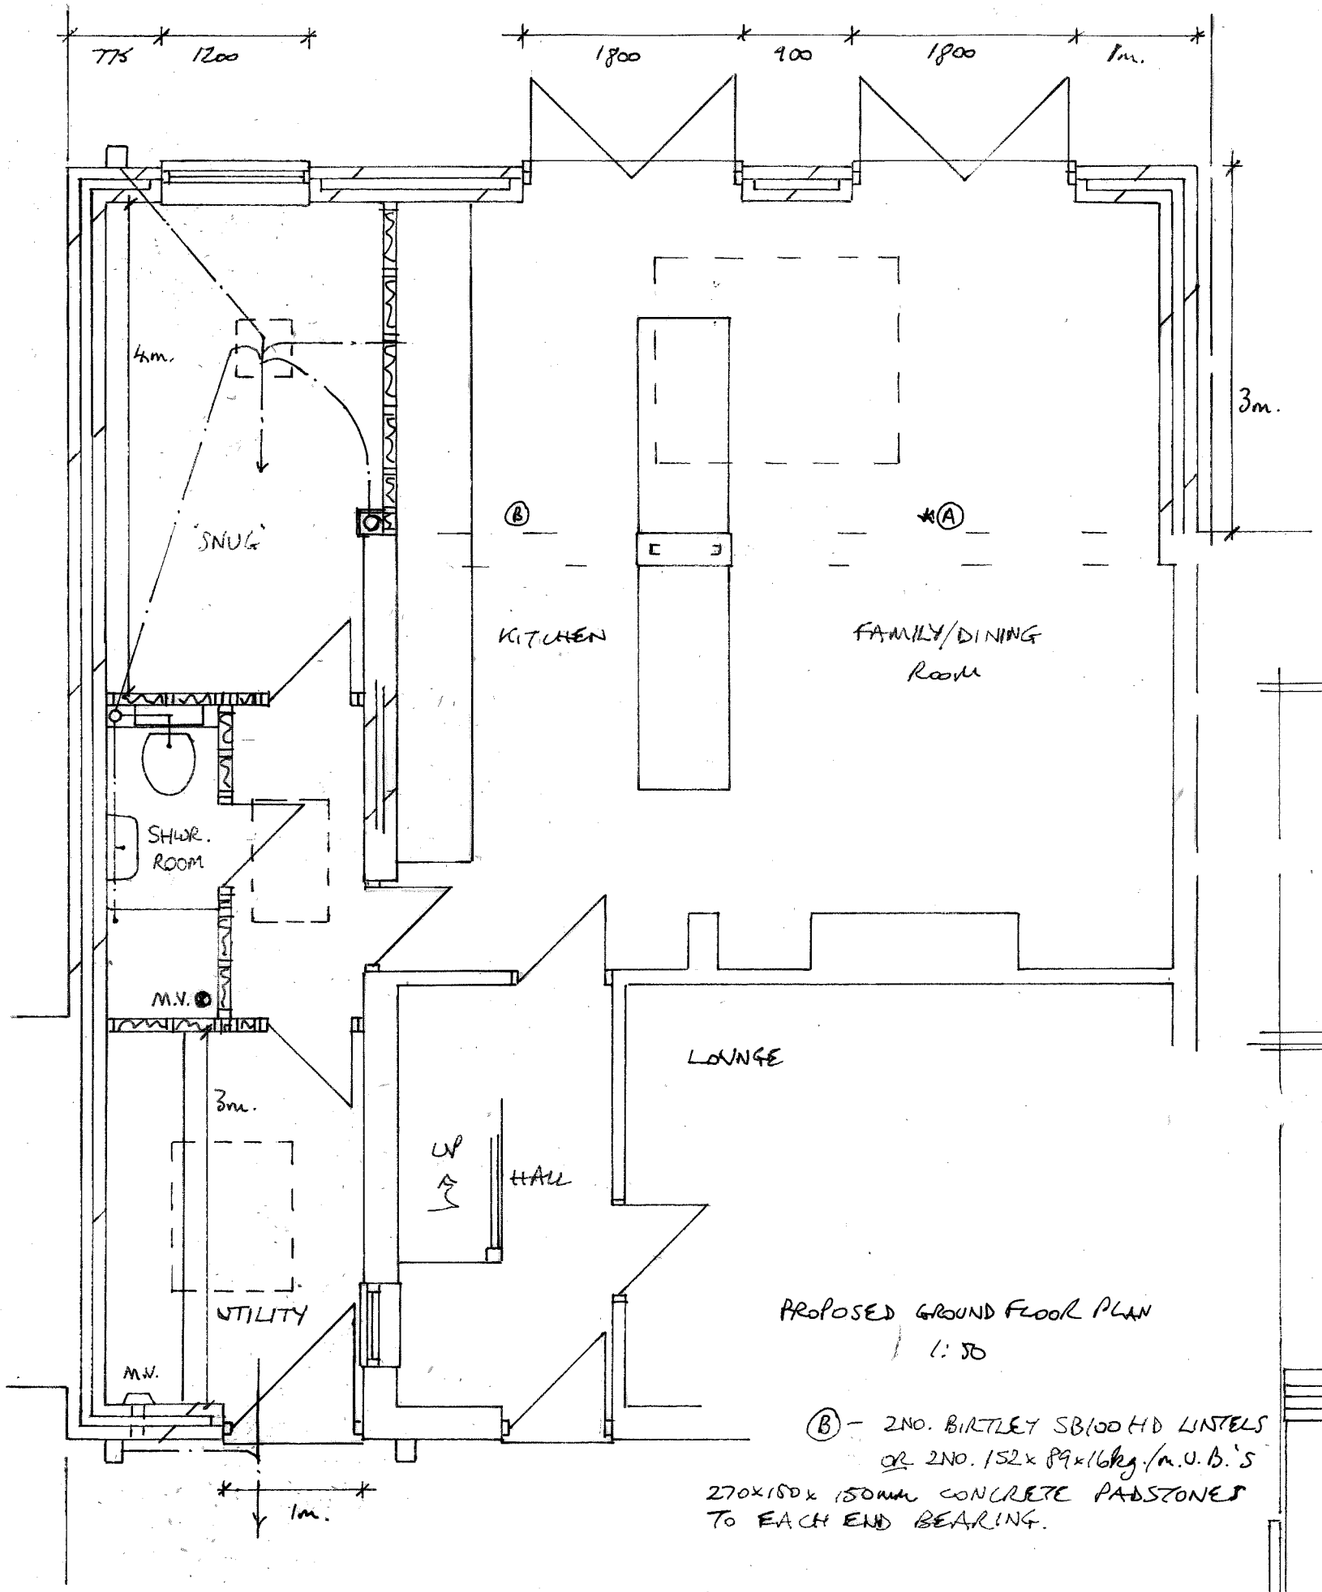


PROPOSED GROUND FLOOR PLAN
1:50

Ⓑ - 2NO. BIRTLEY SB100 HD LINTELS
OR 2NO. 152 x 89 x 16kg/m. U.B.'S
270x150x 150mm CONCRETE PADSTONES
TO EACH END BEARING.


*Ⓐ - 2NO. 203 x 102 x 23kg/m. U.B.'S
270x 225 x 150 mm. CONCRETE PADSTONE TO CENTRAL PIER
550 x 100 x 215mm. CONCRETE PADSTONE TO OUTER BEARING

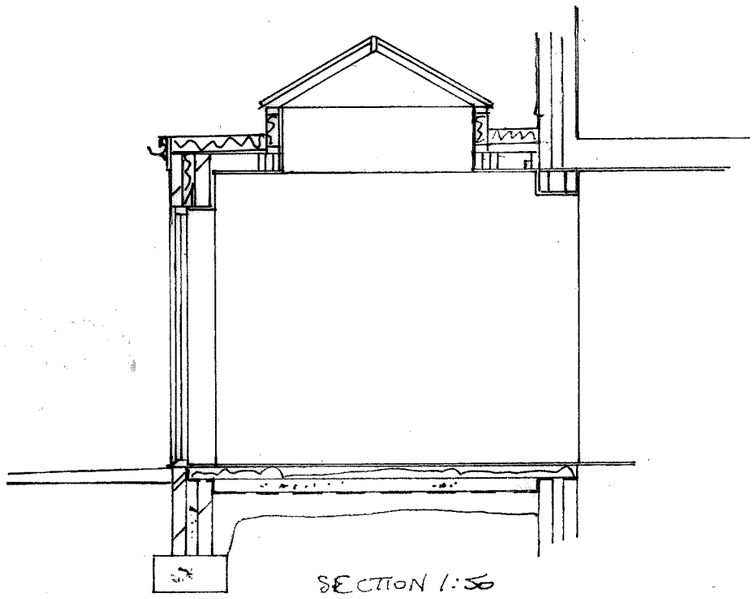

SECTION 1:50

PROPOSED EXTENSION TO 35 MORRIS CRESCENT, BOLDON COLLIERY
FOR MR. & MRS. EGAN

DRG NO 1

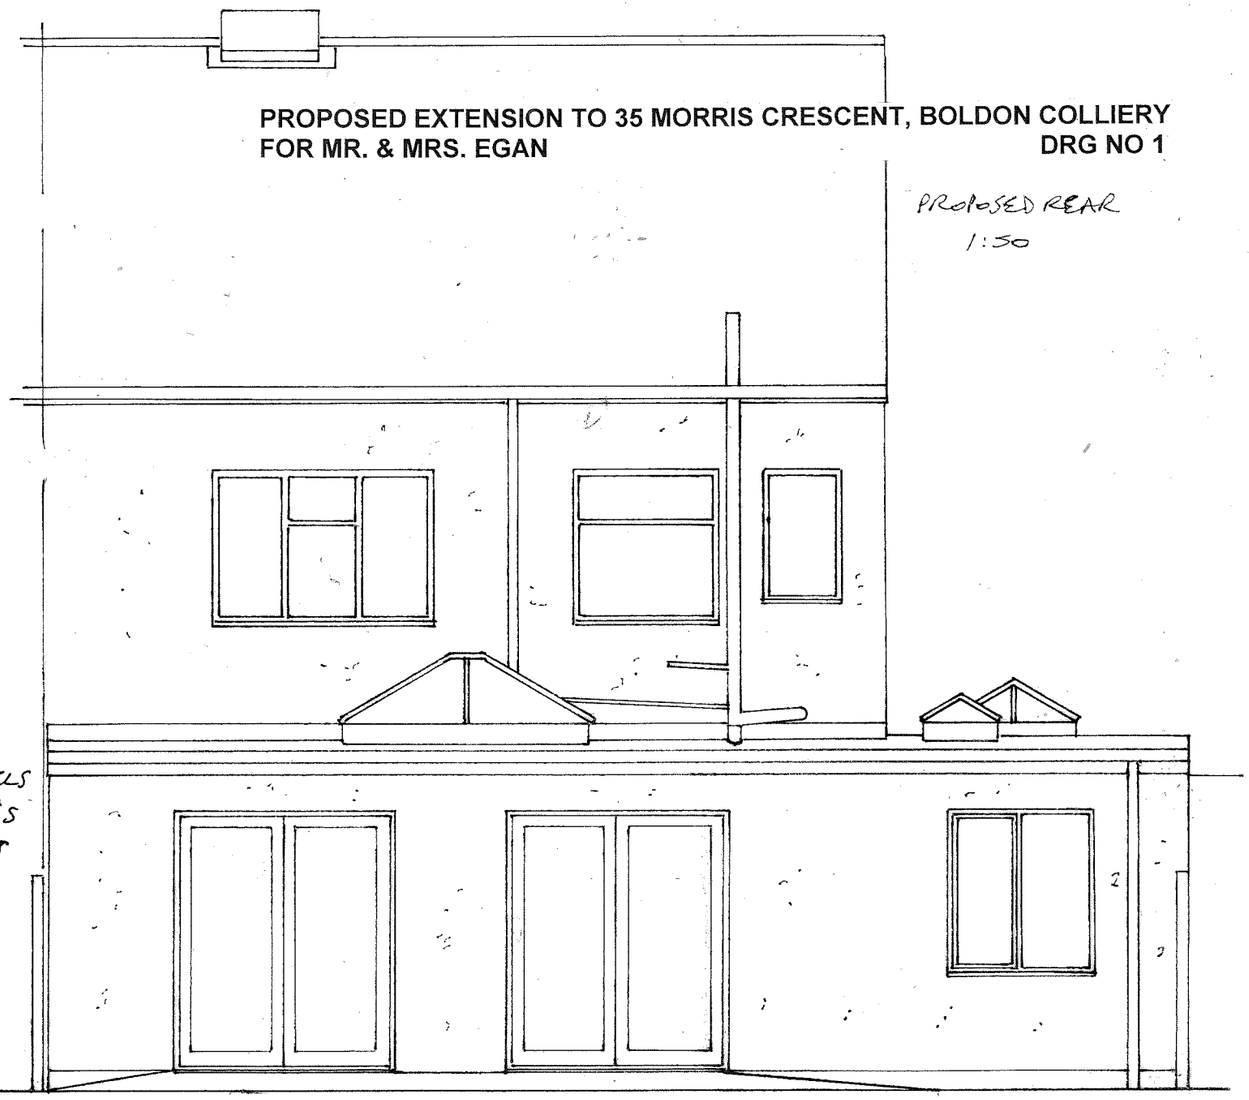

PROPOSED REAR
1:50