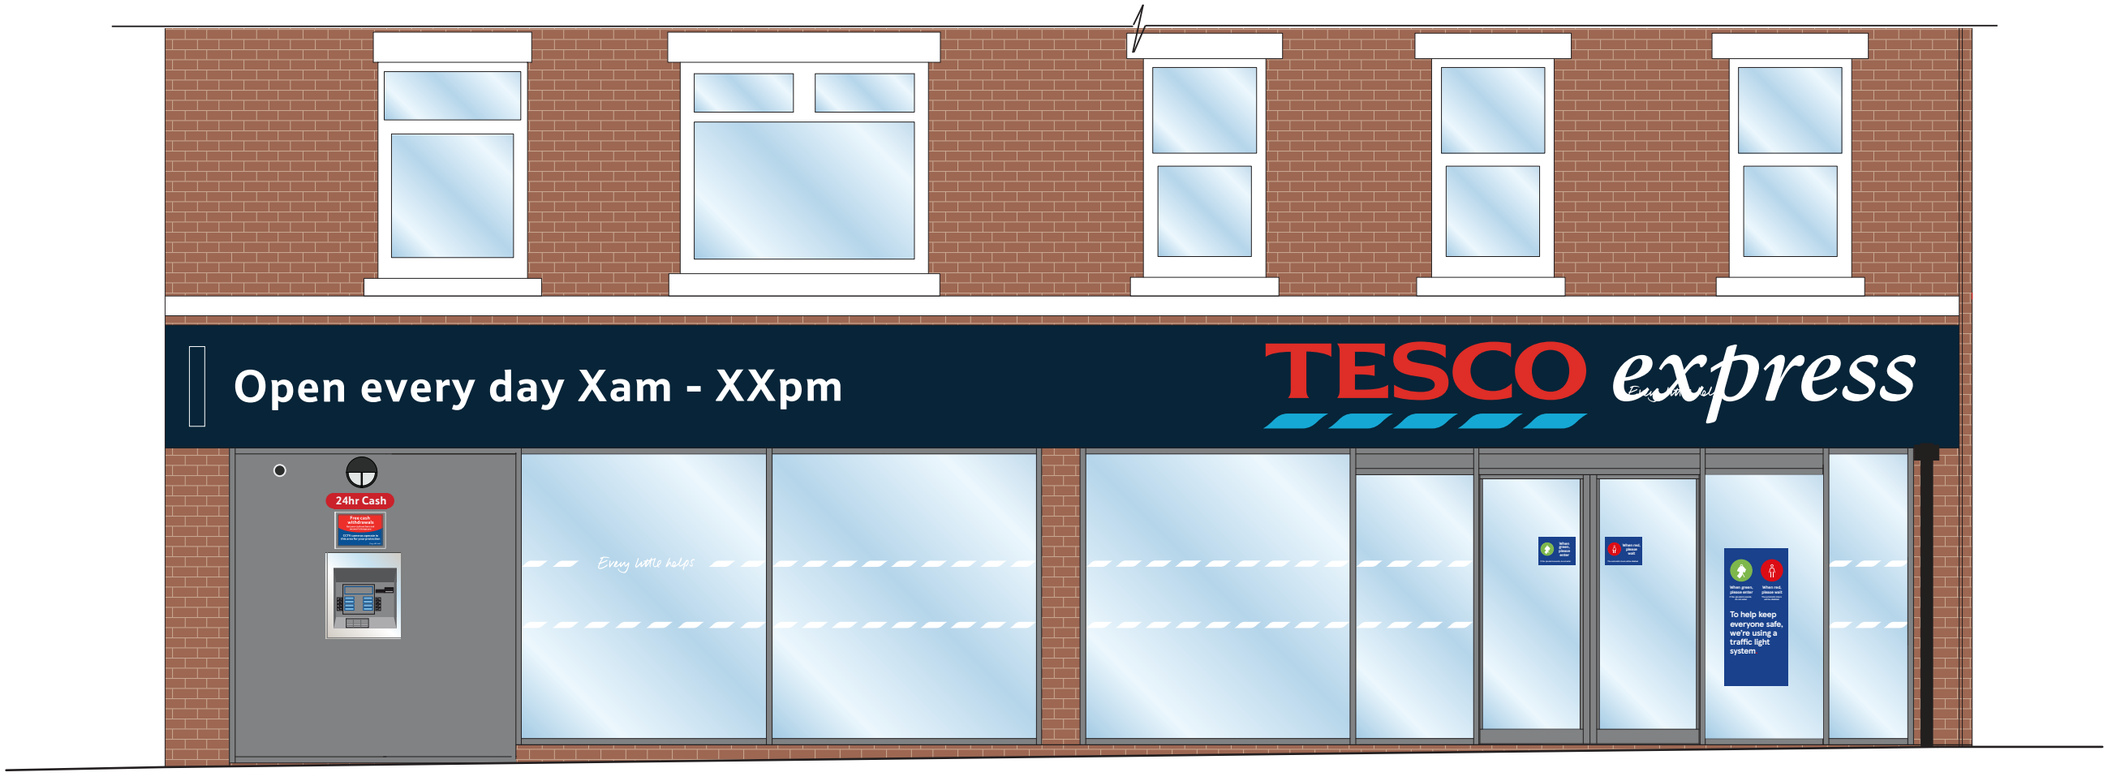


SOUTH ELEVATION

SCALE BAR

1:50

1m 0 1m 2m 3m 4m 5m

DRAWING NO	03_6407_03A
SCALE	1:50@A3
DATE	19.08.2021
CHECKED BY	SHIKHA
DRAWN BY	GAUTHAM.R
STORE TYPE	EXPRESS
STORE NAME	SOUTH SHIELDS PRINCE EDWARD ROAD
CONTENT	EXISTING ELEVATION

TESCO
FEASIBILITY ARCHITECTURE
TESCO STORES LIMITED EXPRESS GROUP
OMEGA BUILDING, KESTREL WAY, HERTFORDSHIRE,
WELWYN GARDEN CITY, HERTFORDSHIRE, AL7 1GA
TELEPHONE : 01707 395150
THE COPYRIGHT AND ALL OTHER RIGHTS IN AND RELATING TO THIS PUBLICATION BELONG TO AND ARE THE SOLE PROPERTY OF TESCO STORES LIMITED
ALL RIGHTS ARE RESERVED. NEITHER THE WHOLE NOR ANY PART OF THIS PUBLICATION MAY BE REPRODUCED OR TRANSMITTED IN ANY FORM OR BY ANY ELECTRONIC OR MECHANICAL MEANS INCLUDING PHOTOCOPYING AND RECORDING OR FROM ANY RETRIEVAL SYSTEM WITHOUT THE PRIOR WRITTEN LICENCE FROM THE OWNER
© 1997 TESCO STORES LIMITED