

EXISTING SITE PLAN

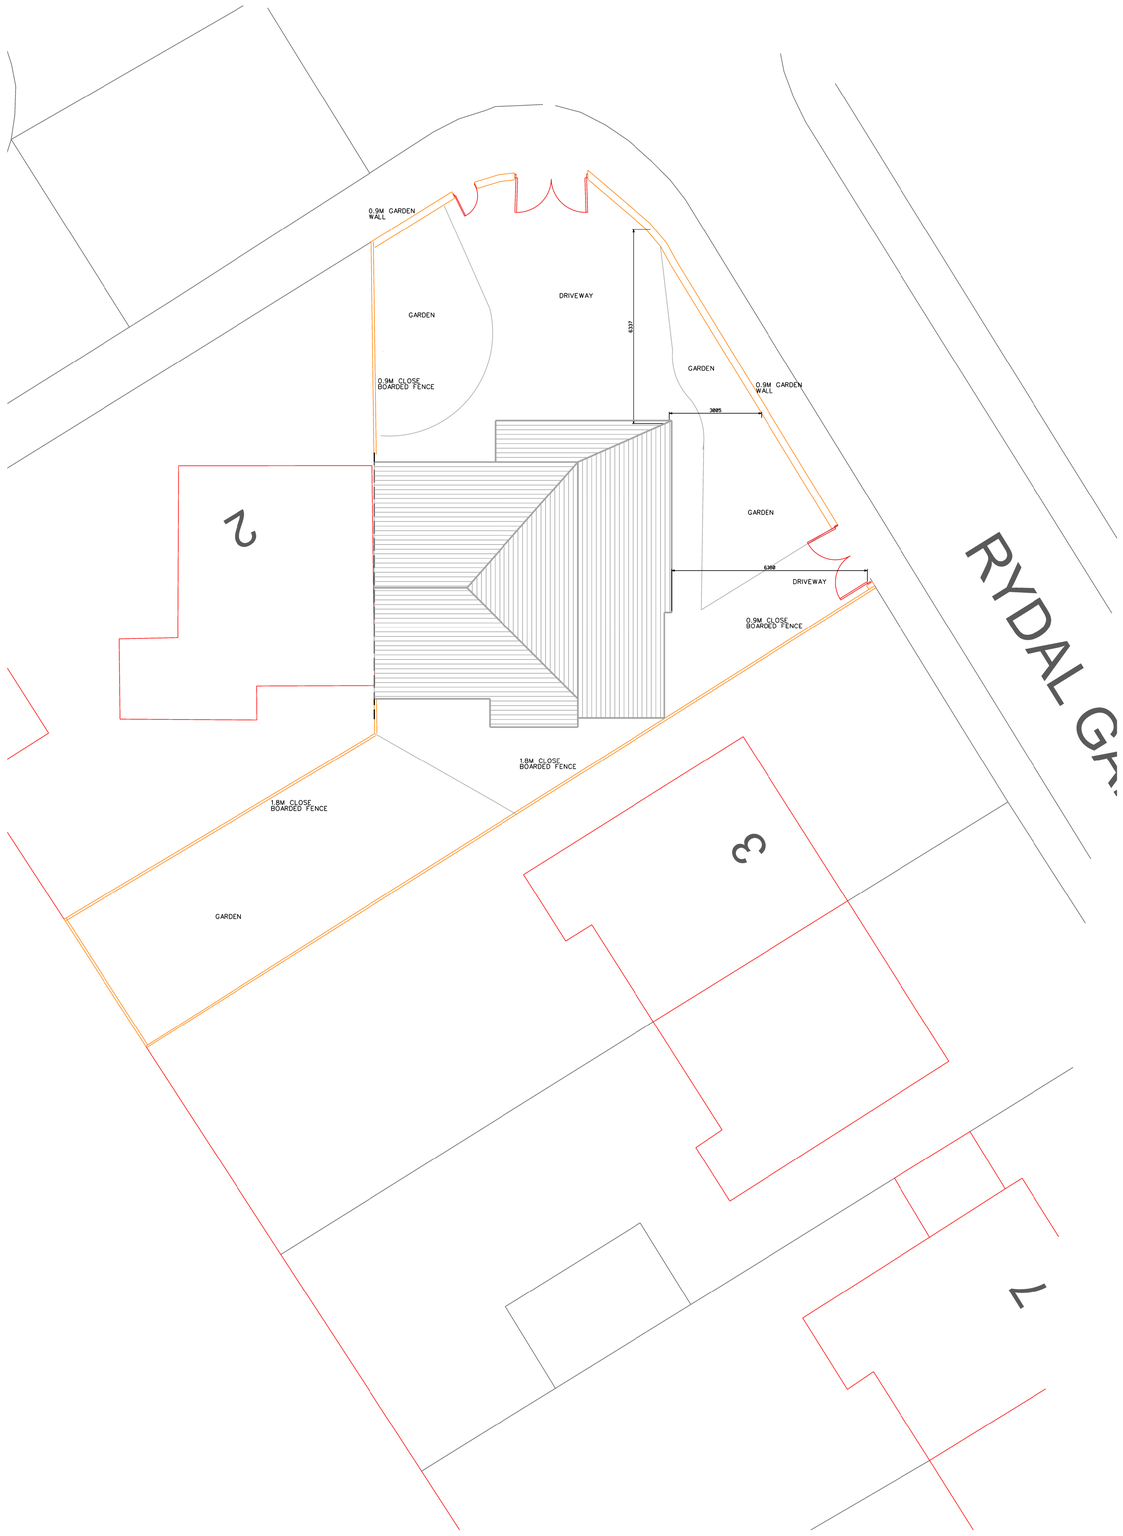

PROPOSED SITE PLAN

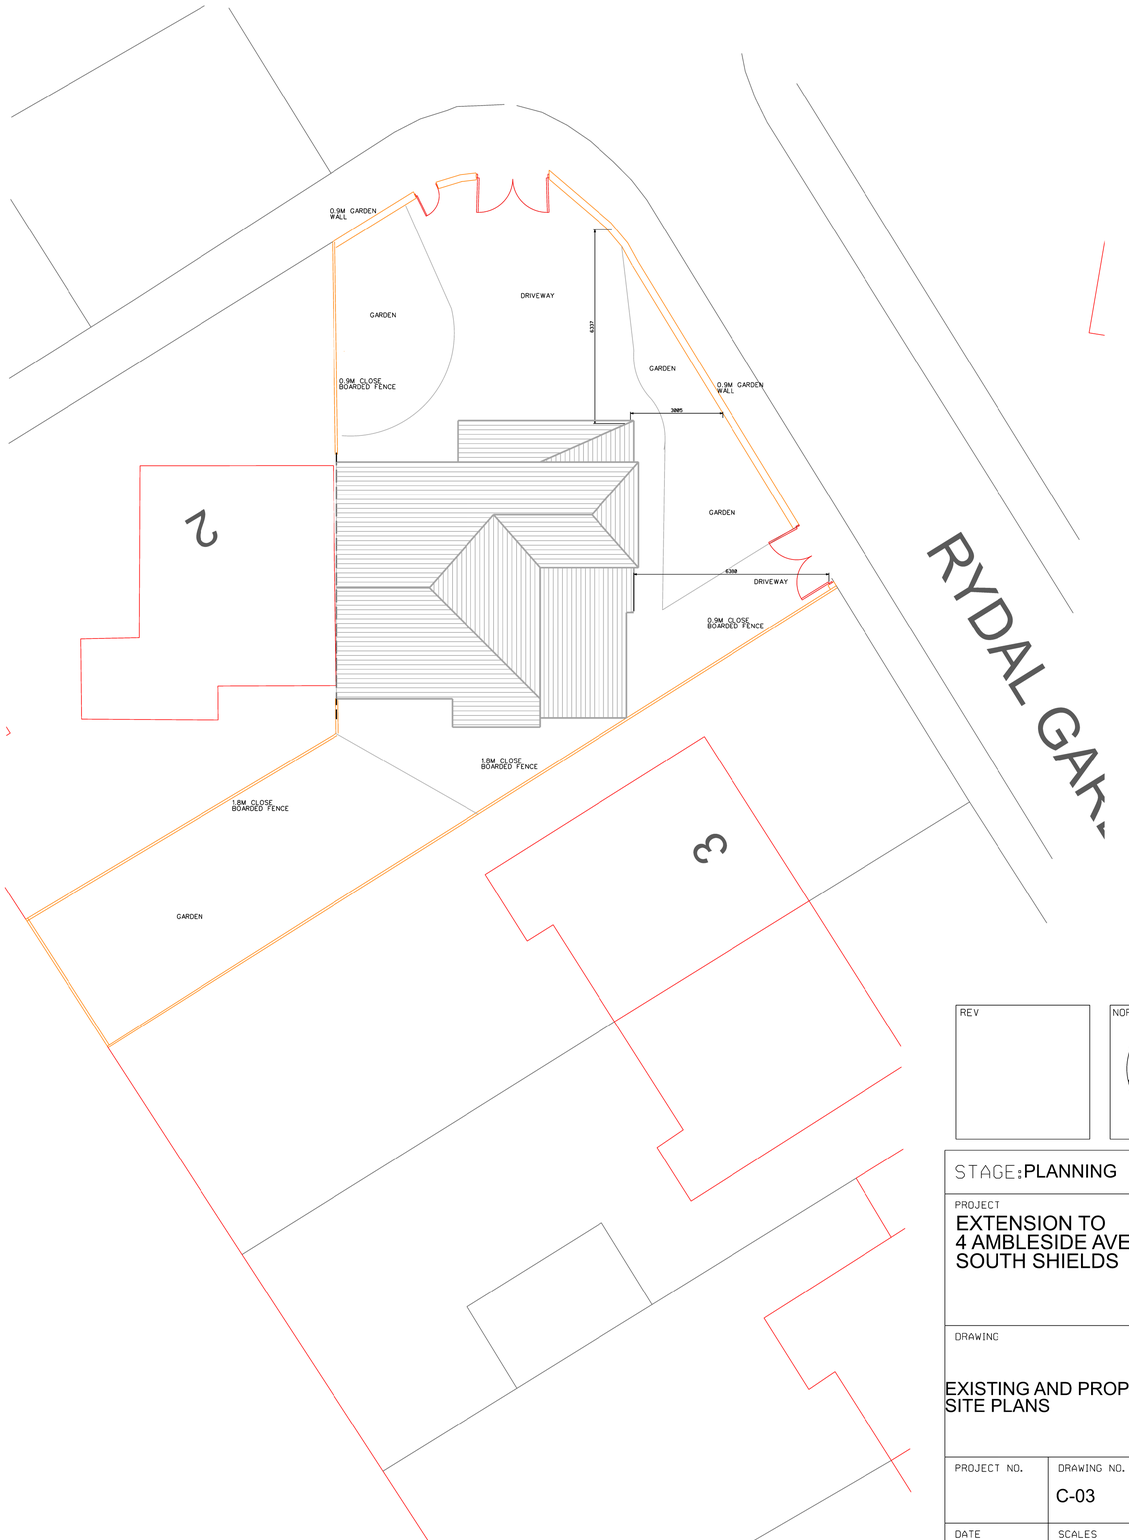

REV

NORTH

STAGE: PLANNING

PROJECT
EXTENSION TO
4 AMBLESIDE AVENUE
SOUTH SHIELDS

DRAWING
EXISTING AND PROPOSED
SITE PLANS

PROJECT NO.	DRAWING NO.	REVISION
	C-03	

DATE	SCALES	DRAWN BY
SEPT 21	1:100@A1	