

COPYRIGHT OF ARTISAN ARCHITECTURE.

DO NOT SCALE FROM THIS DRAWING
USE ANNOTATED DIMENSIONS IN ALL CASES.
ALL DIMENSIONS TO BE CHECKED ON SITE.


REPORT ANY DISCREPANCIES TO ARCHITECT
IN WRITING BEFORE PROCEEDING.

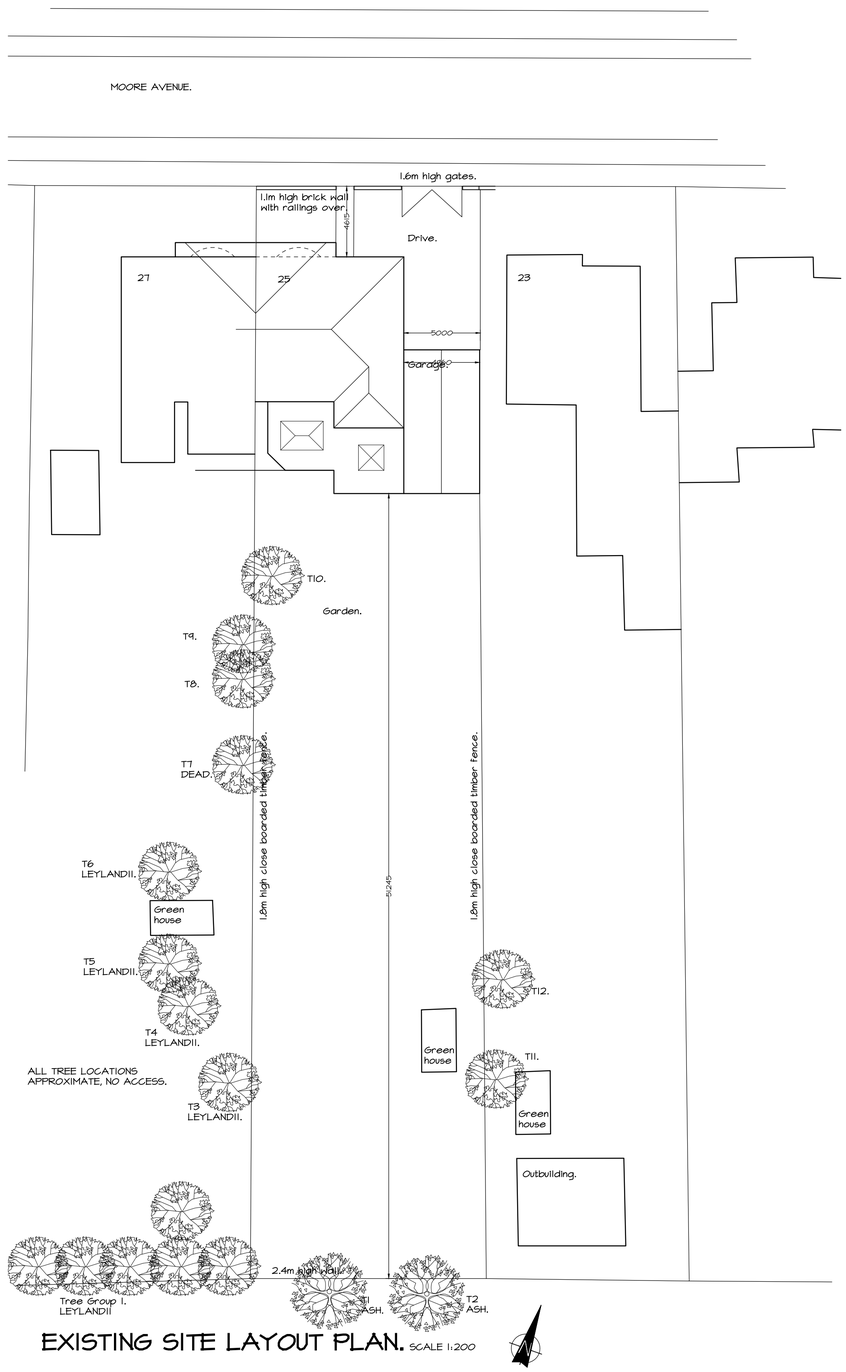

EXISTING SITE LAYOUT PLAN. SCALE 1:200

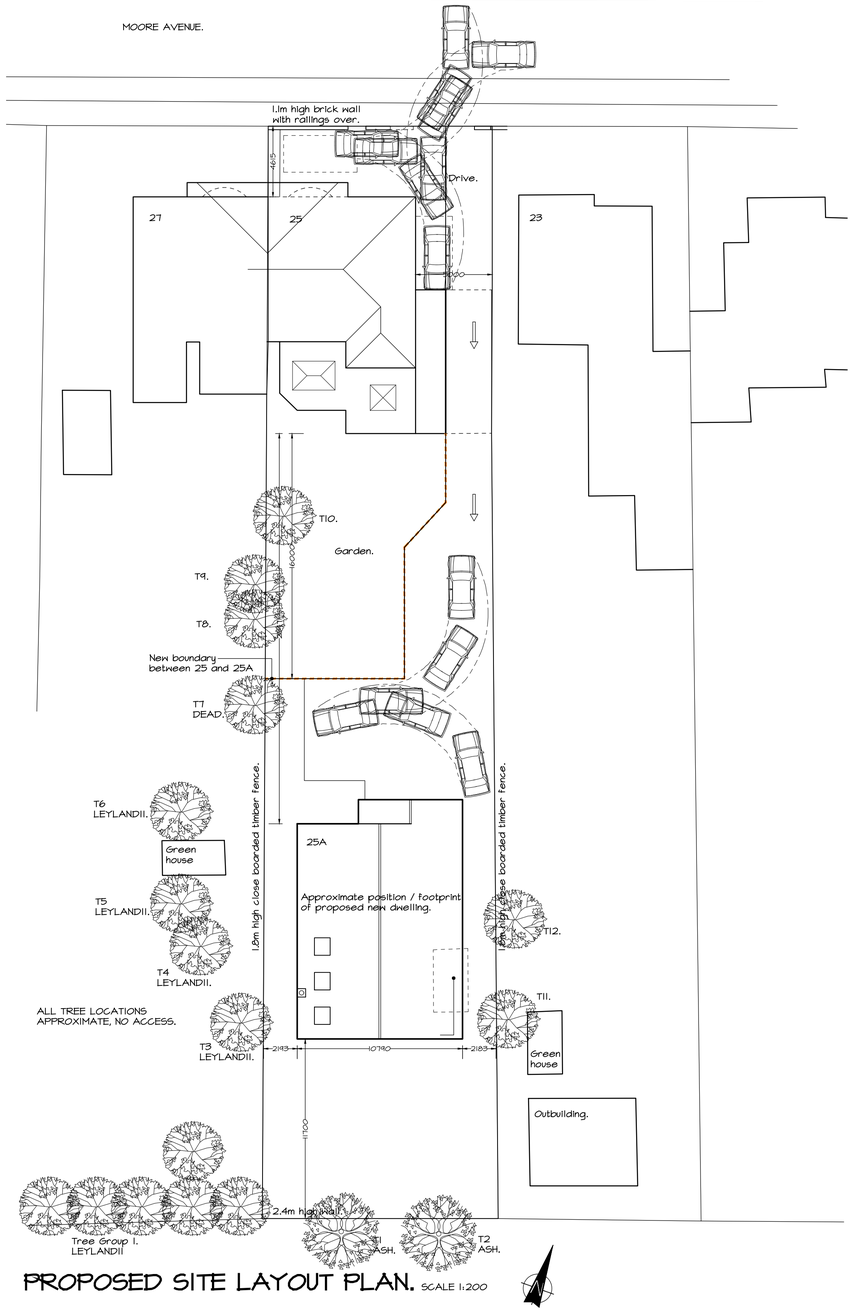

PROPOSED SITE LAYOUT PLAN. SCALE 1:200

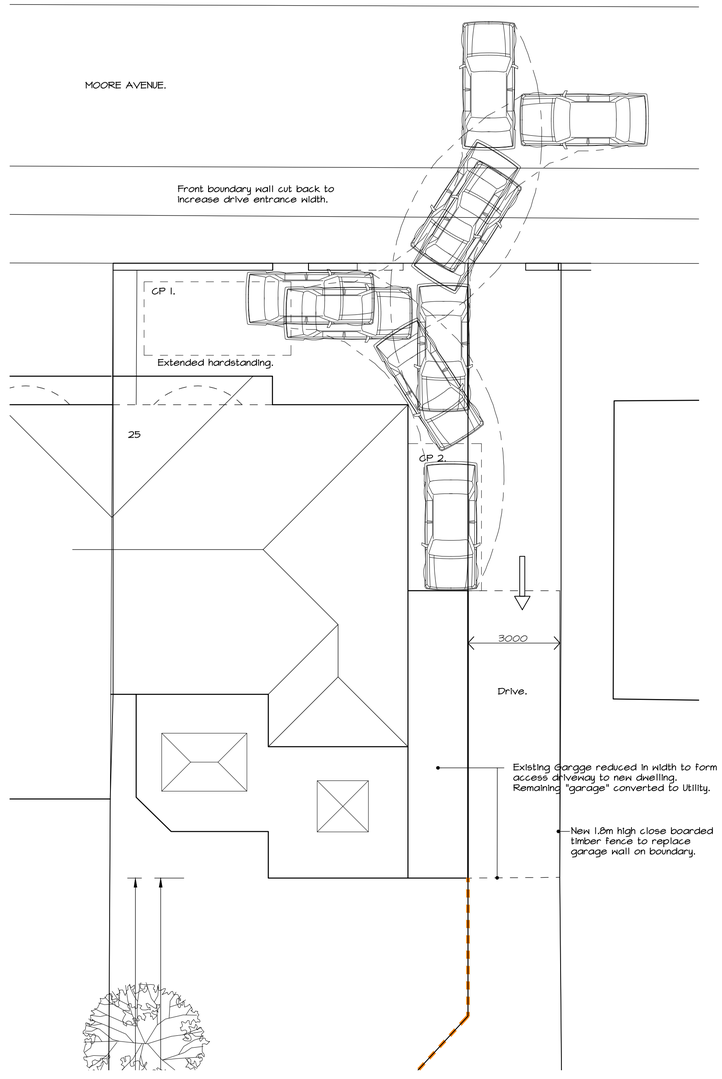

PROPOSED PARKING ARRANGEMENT FOR No. 25 MOORE AVE. SCALE 1:100

REVISION.
A. 20/07/21 DWELLING FOOTPRINT REVISED TO SUIT FLOOR PLAN.
B. 05/08/21 TREES ADDED TO ADJACENT GARDEN AREAS.

ARTISAN ARCHITECTURE
SOUTH SHIELDS BUSINESS WORKS
HENRY ROBSON WAY, SOUTH SHIELDS
TYNE & WEAR, NE33 1RF
Tel No. 07749 041560 EMAIL : info@artisanarchitecture.co.uk

PROJECT
PROPOSED DWELLING, REAR OF 25 MOORE AVE, SOUTH SHIELDS, TYNE & WEAR, NE34 6AA.

TITLE
EXISTING & PROPOSED SITE LAYOUT PLAN.

SCALE @ A1
1:200, 1:100

DATE
JUNE 2021

DRAWING NUMBER
A/3522/01B

DRAWING STATUS
PLANNING APPLICATION

CIAT CHARTERED PRACTICE