

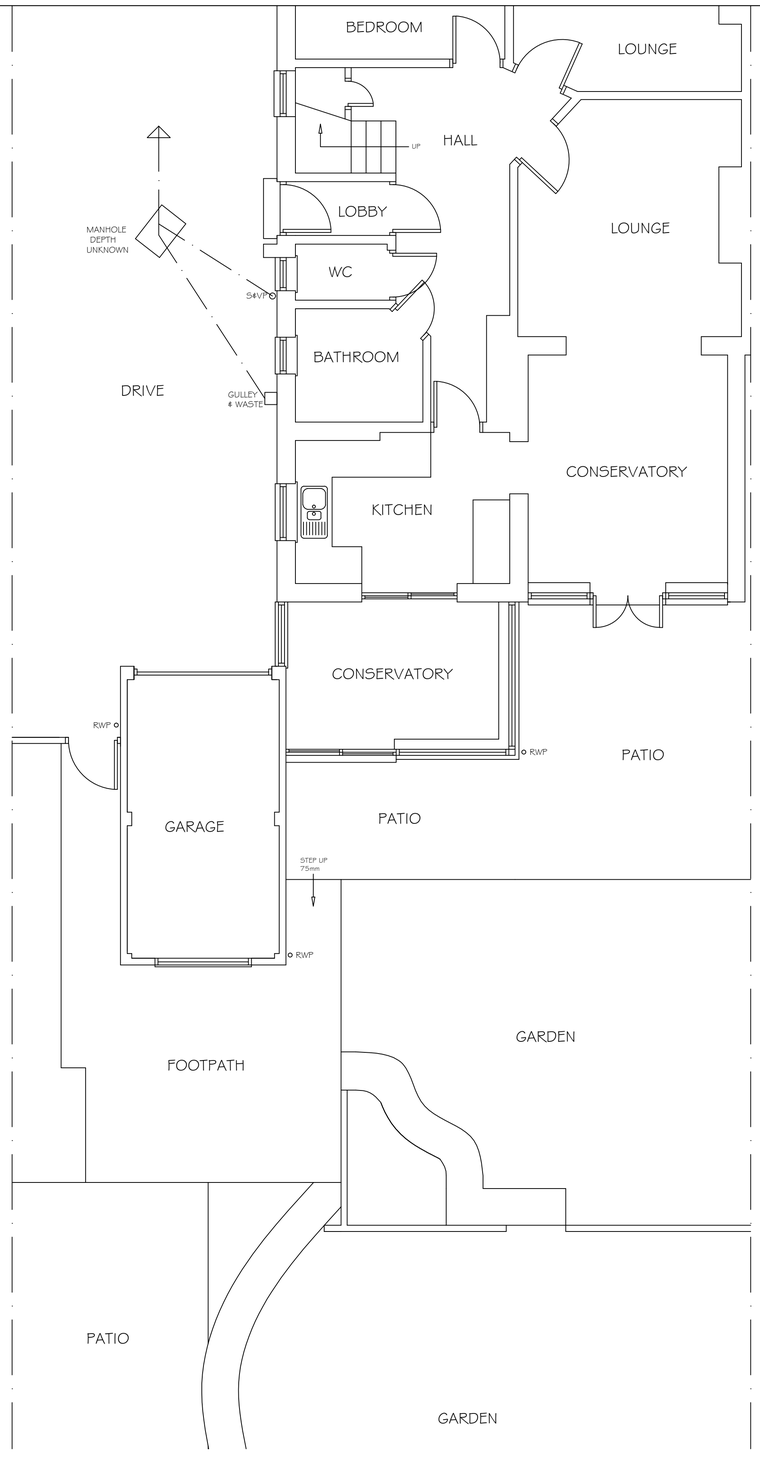


EXISTING GROUND FLOOR PLAN

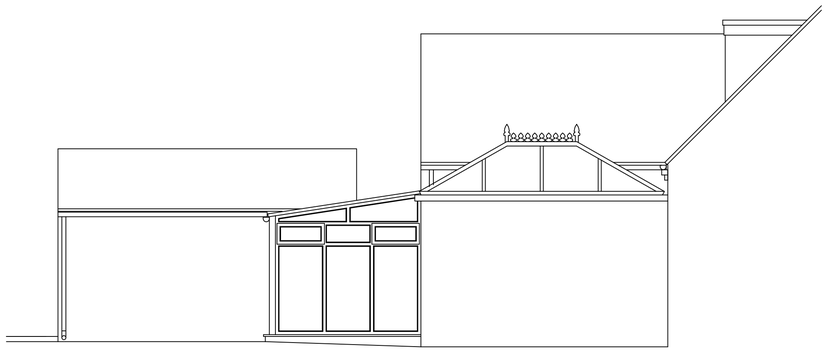


EXISTING SIDE ELEVATION

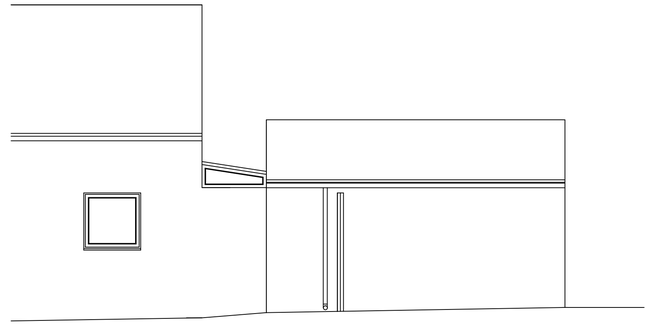

EXISTING SIDE ELEVATION



EXISTING REAR ELEVATION

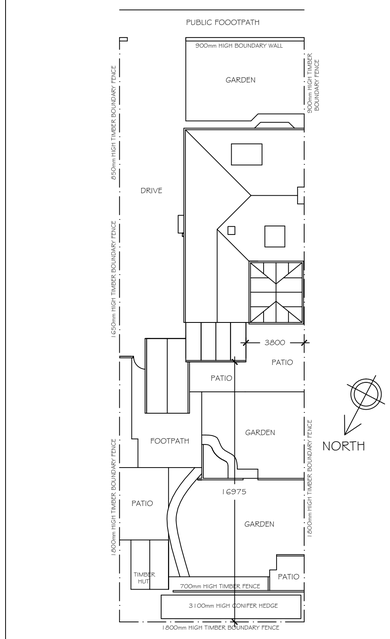

EXISTING SITE PLAN

(SCALE 1 : 200)

REVISION	DESCRIPTION	DRAWN BY	DATE

KB design
Architectural Services

9, FAIRHOLME AVENUE
SOUTH SHIELDS,
TYNE & WEAR,
NE34 6DB.

TEL : 07824427223

Email : mail@kbdesign.org.uk

TITLE

PROPOSED EXTENSION
45, TYNEDALE ROAD, SOUTH SHIELDS
EXISTING PLANS & ELEVATIONS

SCALE	DATE	DRAWN BY
1:50 & 1:200	17.09.2021	K.BUTLER
PROJECT No	DRAWING No	Revision
0649	3134	

THIS DRAWING AND/OR SPECIFICATION IS THE SOLE PROPERTY AND COPYRIGHT OF KB DESIGN AND MAY NOT BE DISCLOSED TO ANY THIRD PARTY OR REPRODUCED IN WHOLE OR IN PART WITHOUT THE PRIOR CONSENT OF AN AUTHORISED REPRESENTATIVE OF KB DESIGN,