
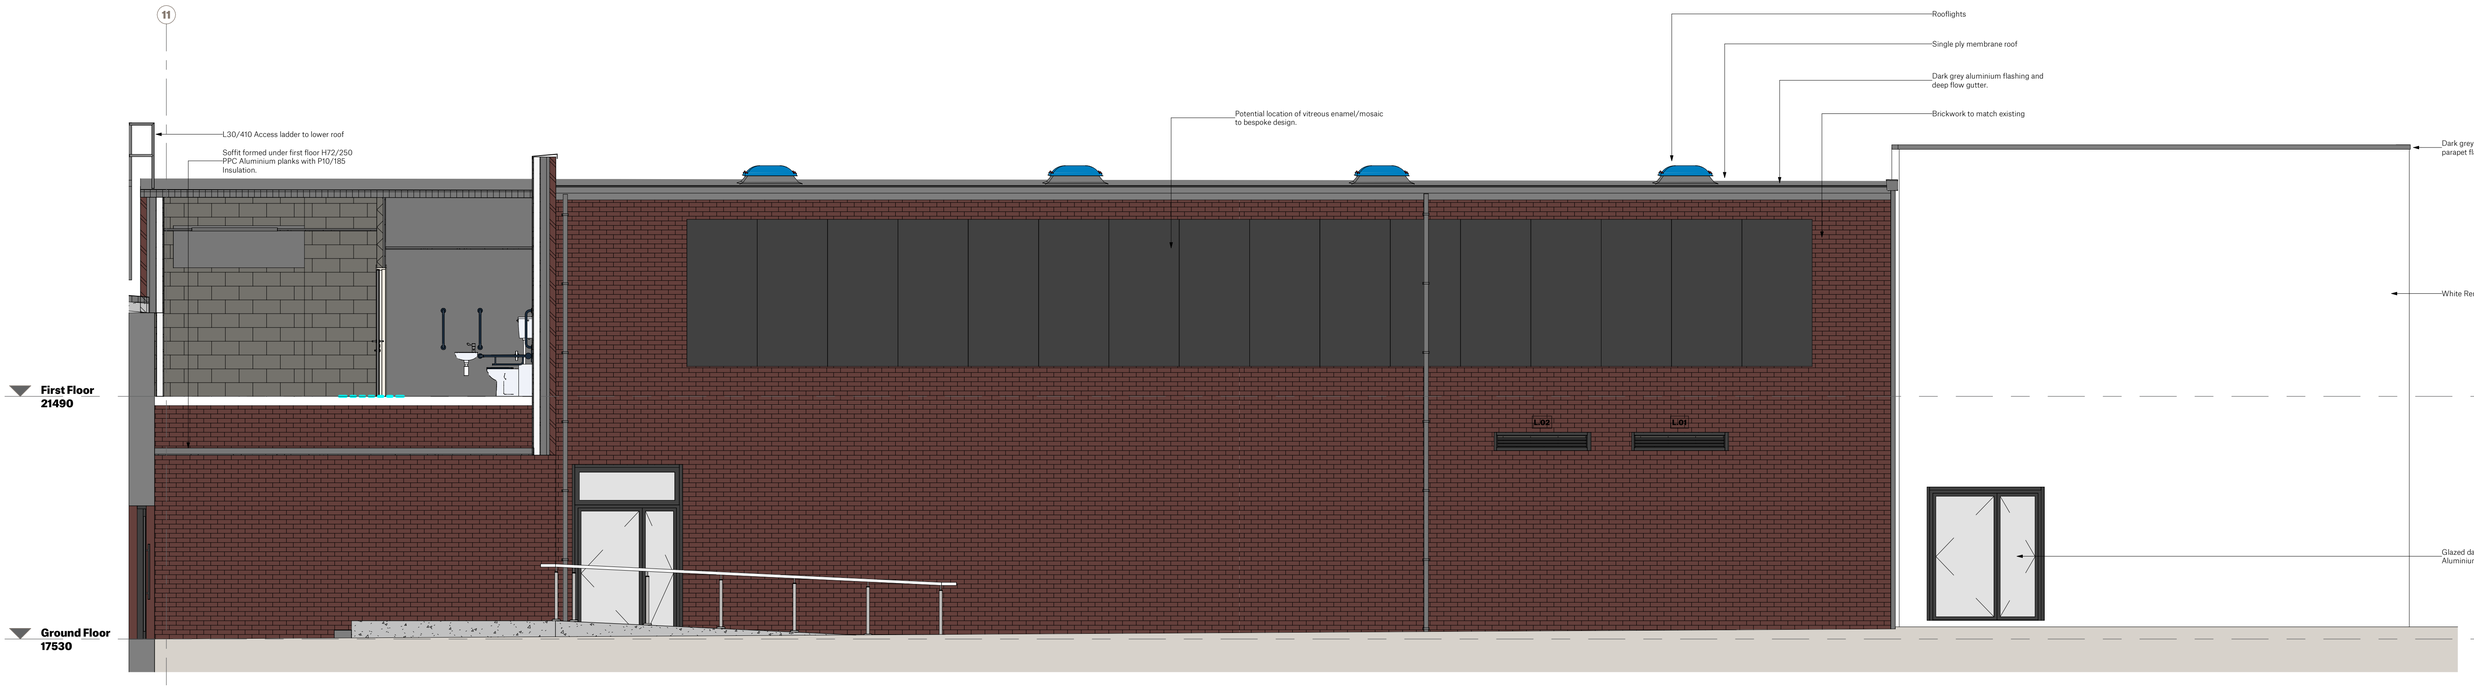


Elevation 4. North

1 : 50

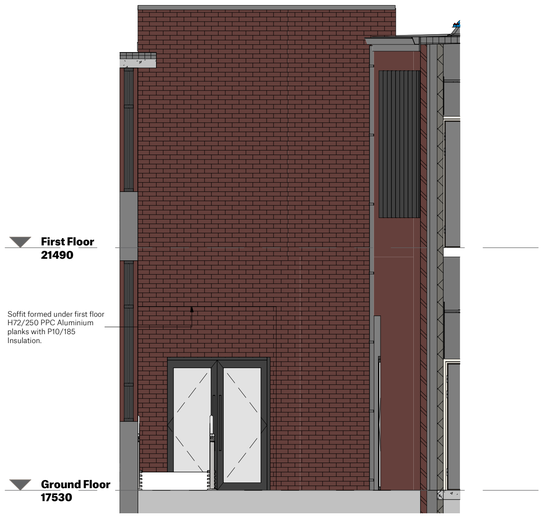

Elevation 5. West Elevation with Existing Entrance

1 : 50

Revision	Description	Author	Checker	Date
C3	North elevation updated to show revised number and location of Vitreous enamel panels	GCJ	CH	09.11.21
C2	Updated showing position of louvres	GCJ	CH	10.08.21
C1	Construction Issue	GCJ	CH	18.05.21
P4	Issued for Tender	GCJ	CH	11.01.21
P3	Stage 4 Issue	GCJ	DC	15.12.20
P2	Issued for Planning	GCJ	CH	04.11.20
P1	First Issue	GCJ	CH	23.10.20

C:\Users\gary.jones\Desktop\St Wilfrids\08200-SPACE-ZZ-ZZ-M3-A-0001-20.rvt

SPACE

Spaceworks, Benton Park Road, Newcastle upon Tyne, NE7 7LX
T: +44 (0)844 800 6660
www.spacearchitects.co.uk

Project
St. Wilfrid's RC Coll. Dining and Classroom Ext

Drawing Title
General Arrangement Elevations - Sheet 2

Project No.	Drawing No.	Status	Revision	Scale at A1
8200	ZZ-XX-DR-A-020011	S4	C3	1 : 50

File Reference: 8200-SPACE-ZZ-XX-DR-A-020011

This drawing is Copyright - Check all dimensions on site - Inform originator of any discrepancies - Work to figured dimensions only - Do not scale