

Do not scale the drawing. Use figured dimensions in all cases. Check all dimensions on site. Report any discrepancies to LH before proceeding.

ALL STRUCTURAL ELEMENTS TO REFER TO SE SPECIFICATION.

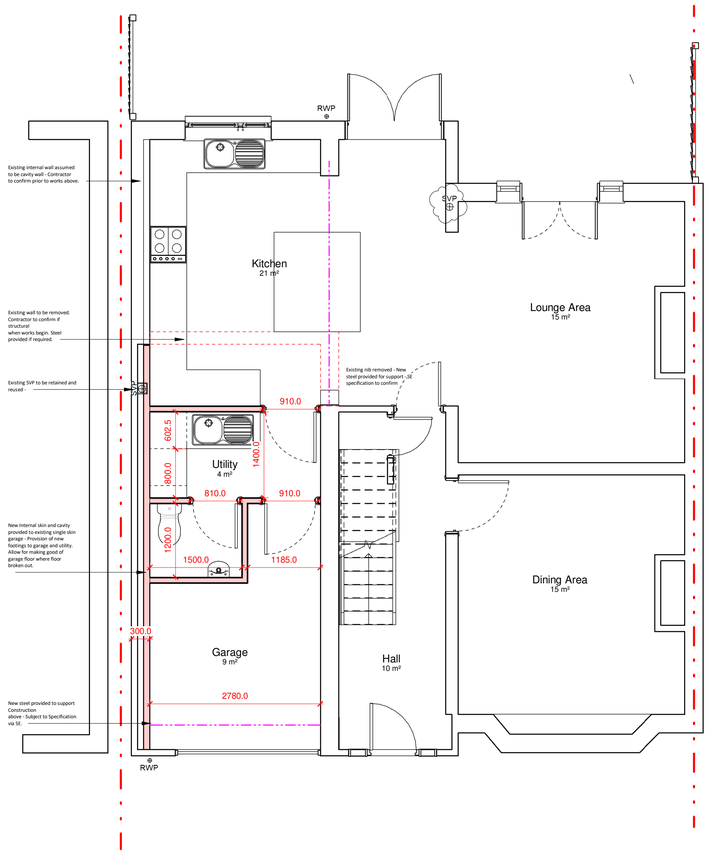


0.1 Proposed GF plan_

1 : 50

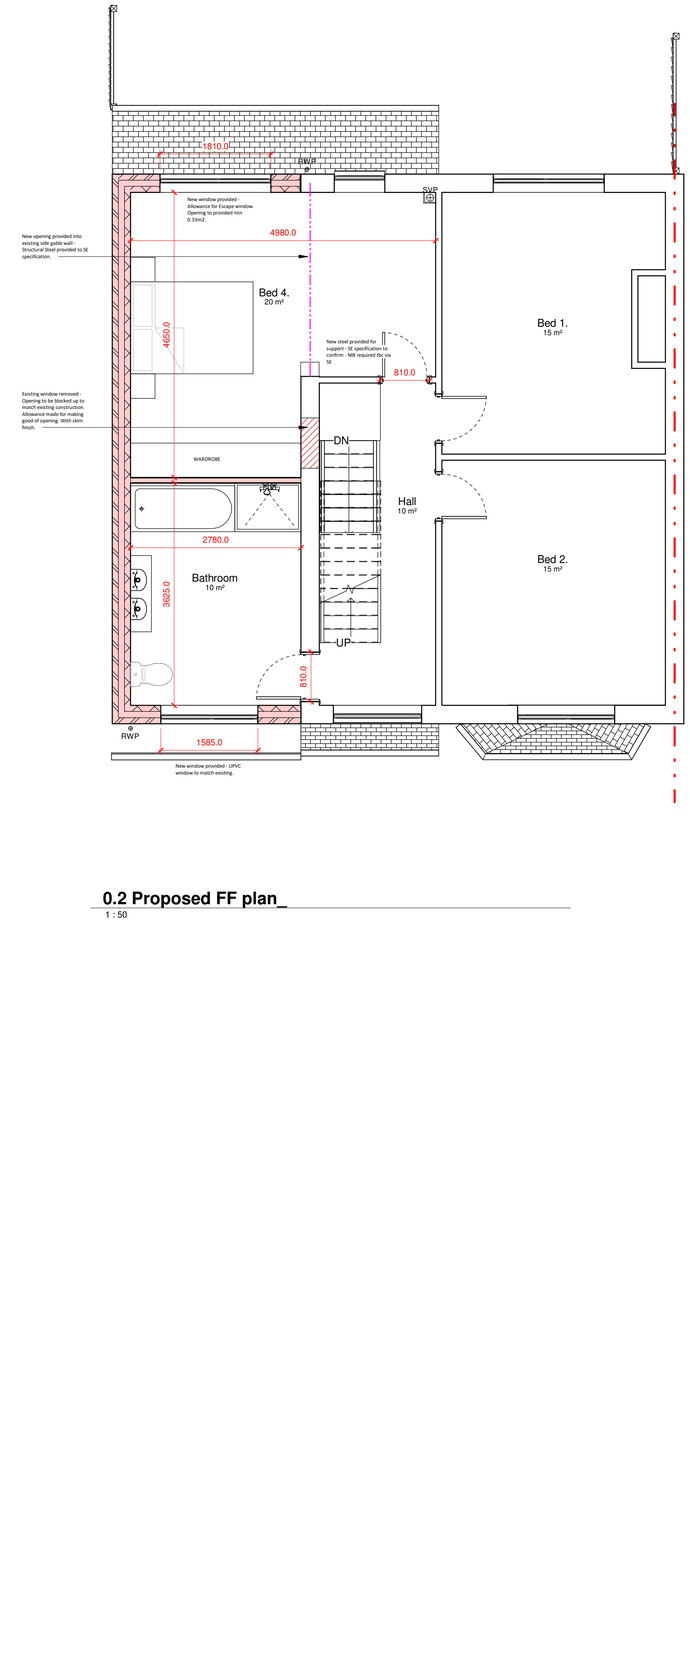


0.2 Proposed FF plan_

1 : 50

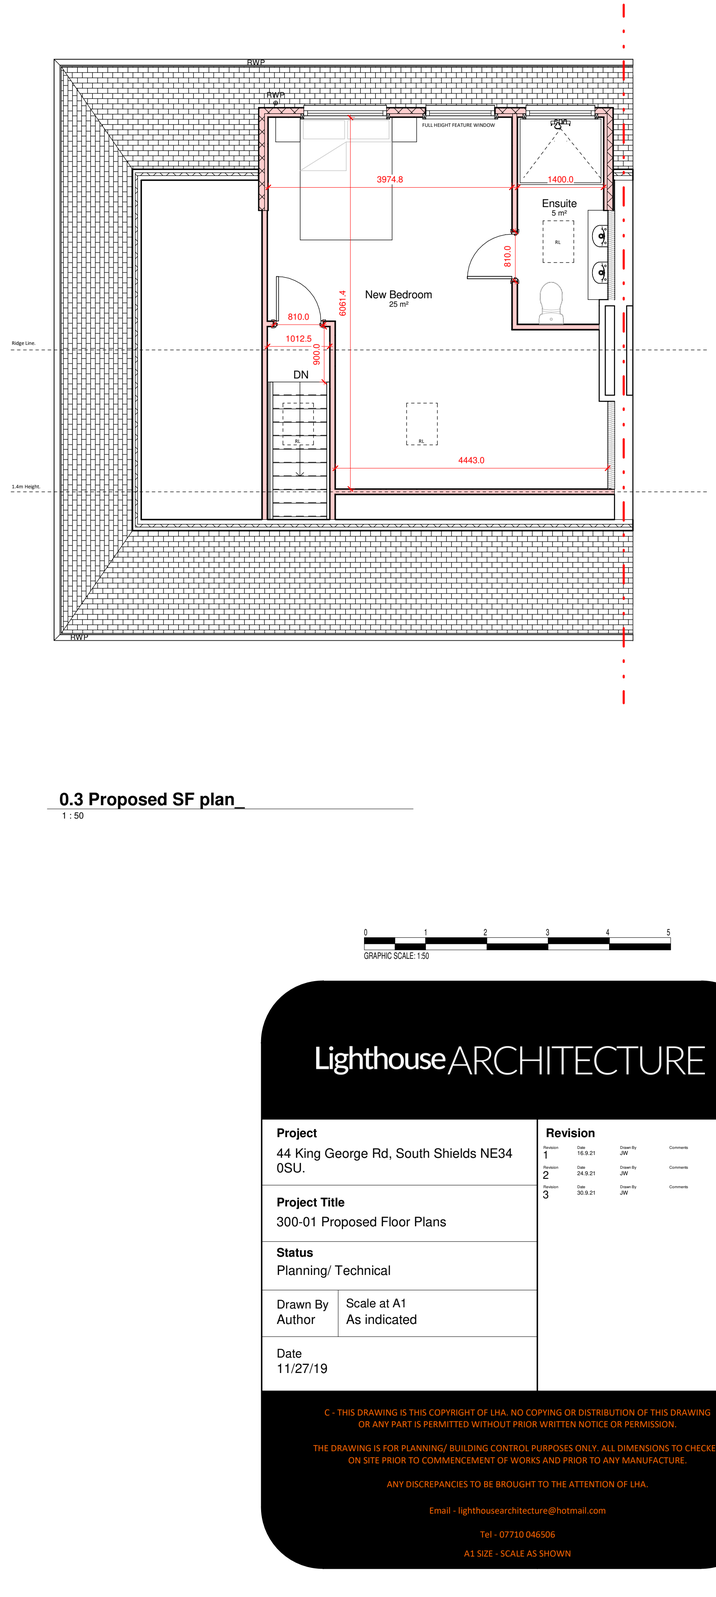

0.3 Proposed SF plan_

1 : 50

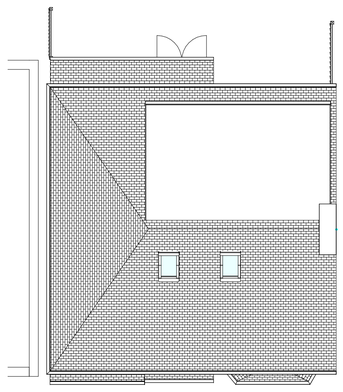

0.4 Roof Plan Proposed

1 : 100

0 1 2 3 4 5

GRAPHIC SCALE: 1:50

Lighthouse ARCHITECTURE

Project
44 King George Rd, South Shields NE34 0SU.

Project Title
300-01 Proposed Floor Plans

Status
Planning/ Technical

Drawn By
Author

Scale at A1
As indicated

Date
11/27/19

Revision

Revision	Date	Drawn By	Comments
1	16.9.21	JW	
2	24.9.21	JW	
3	30.9.21	JW	

C - THIS DRAWING IS THIS COPYRIGHT OF LHA. NO COPYING OR DISTRIBUTION OF THIS DRAWING OR ANY PART IS PERMITTED WITHOUT PRIOR WRITTEN NOTICE OR PERMISSION.

THE DRAWING IS FOR PLANNING/ BUILDING CONTROL PURPOSES ONLY. ALL DIMENSIONS TO CHECKED ON SITE PRIOR TO COMMENCEMENT OF WORKS AND PRIOR TO ANY MANUFACTURE.

ANY DISCREPANCIES TO BE BROUGHT TO THE ATTENTION OF LHA.

Email - lighthousearchitecture@hotmail.com

Tel - 07710 046506

A1 SIZE - SCALE AS SHOWN