
PROPOSED EXTENSION/ALTERATIONS TO 30 CLYVEDON RISE, S. SHIELDS
FOR MR. LAUDER

DRG NO 1

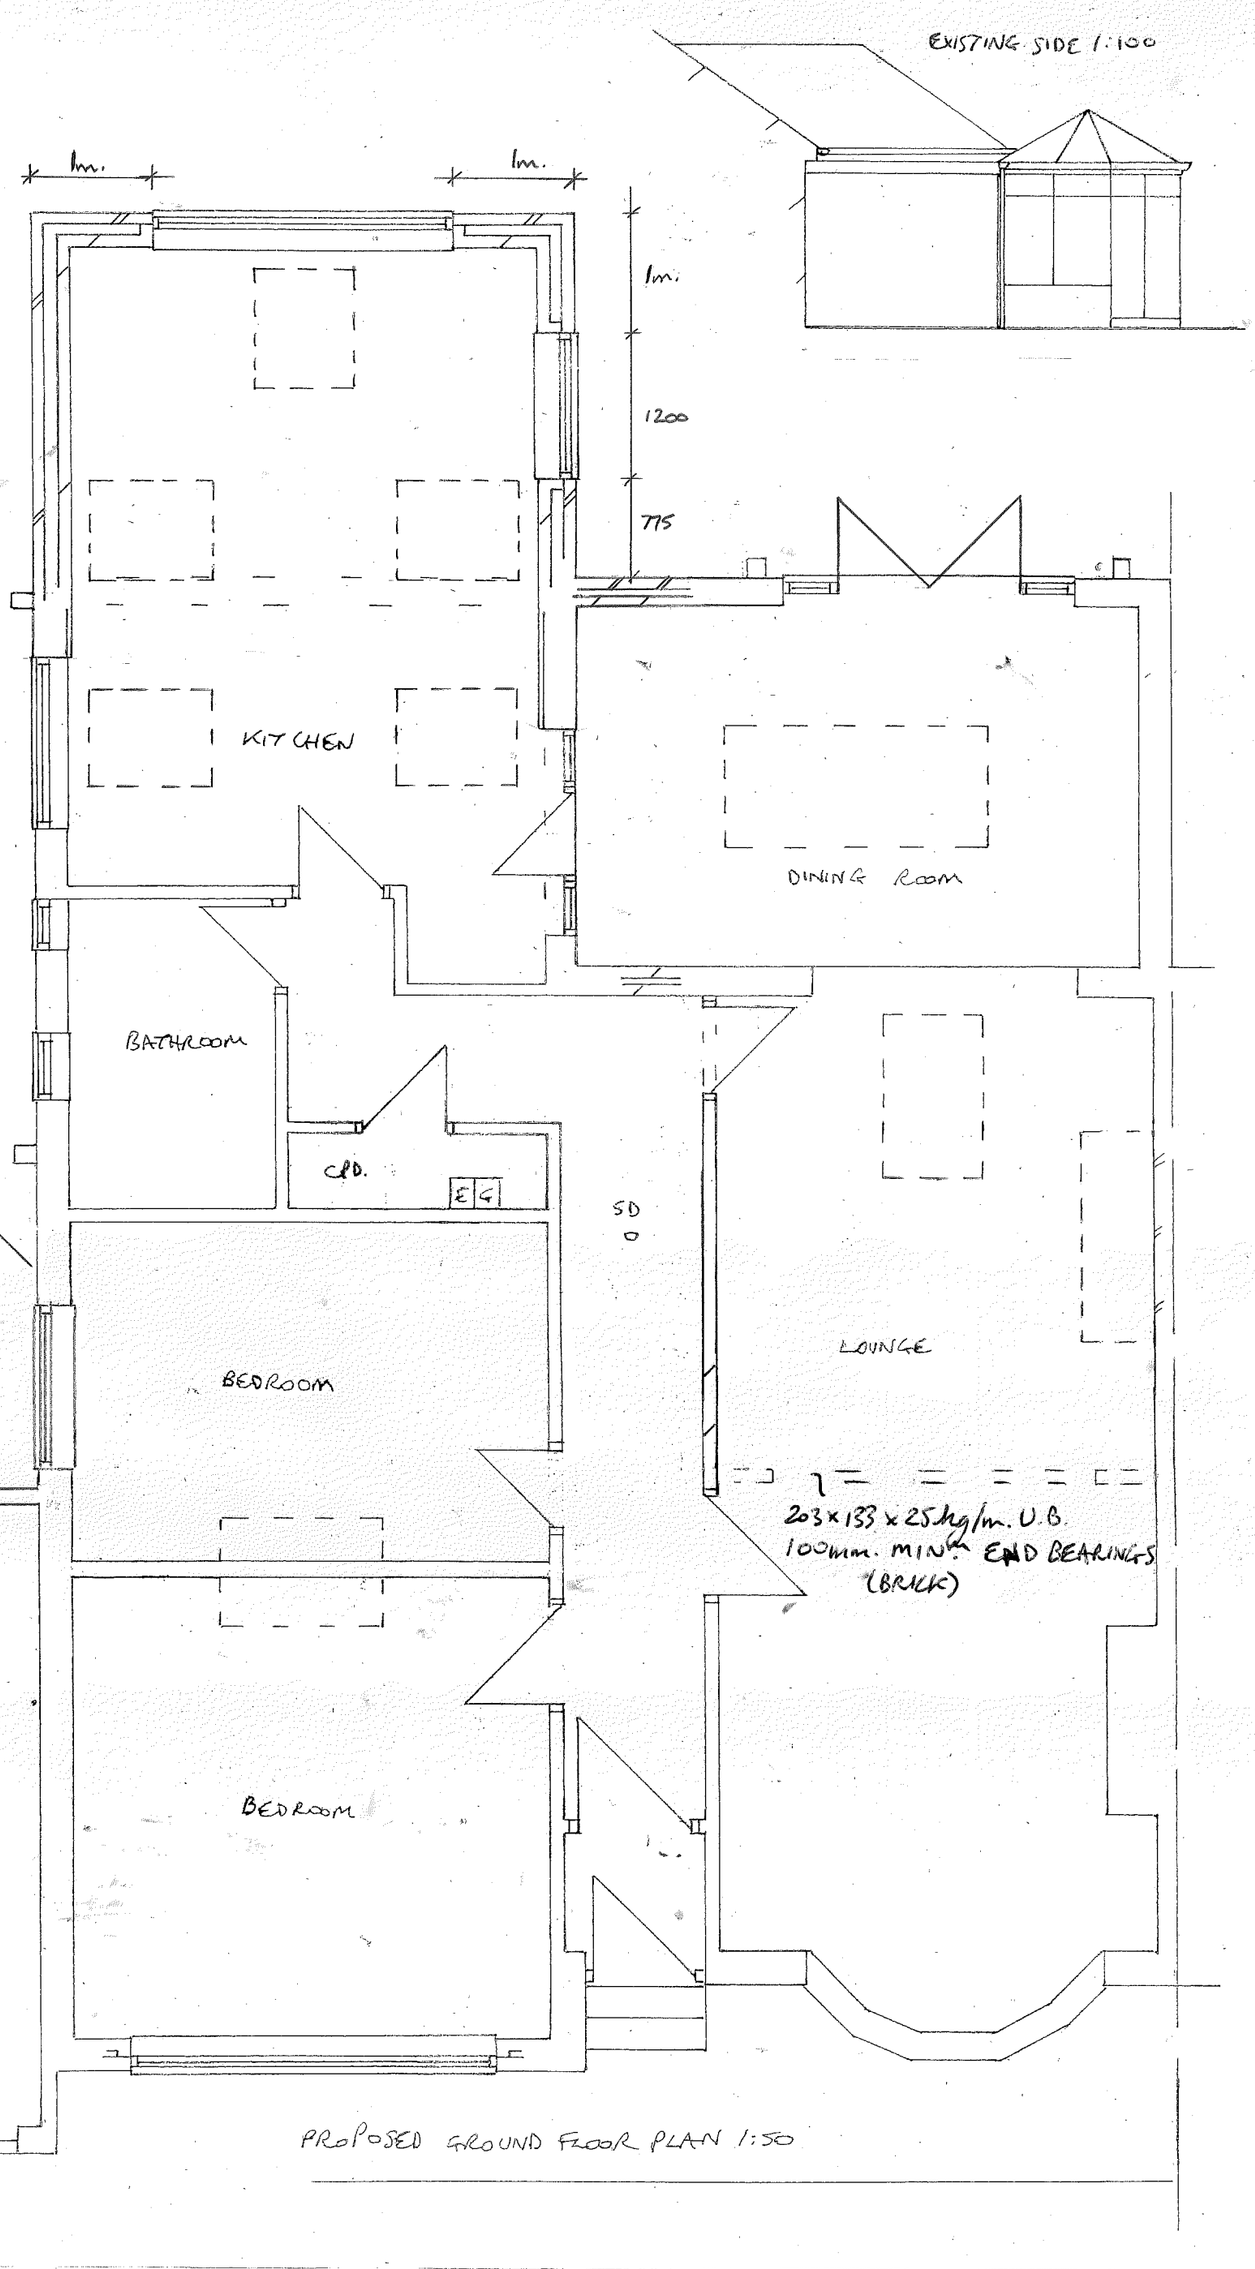

PROPOSED GROUND FLOOR PLAN 1:50