


PROPOSED GROUND FLOOR PLAN 1:50

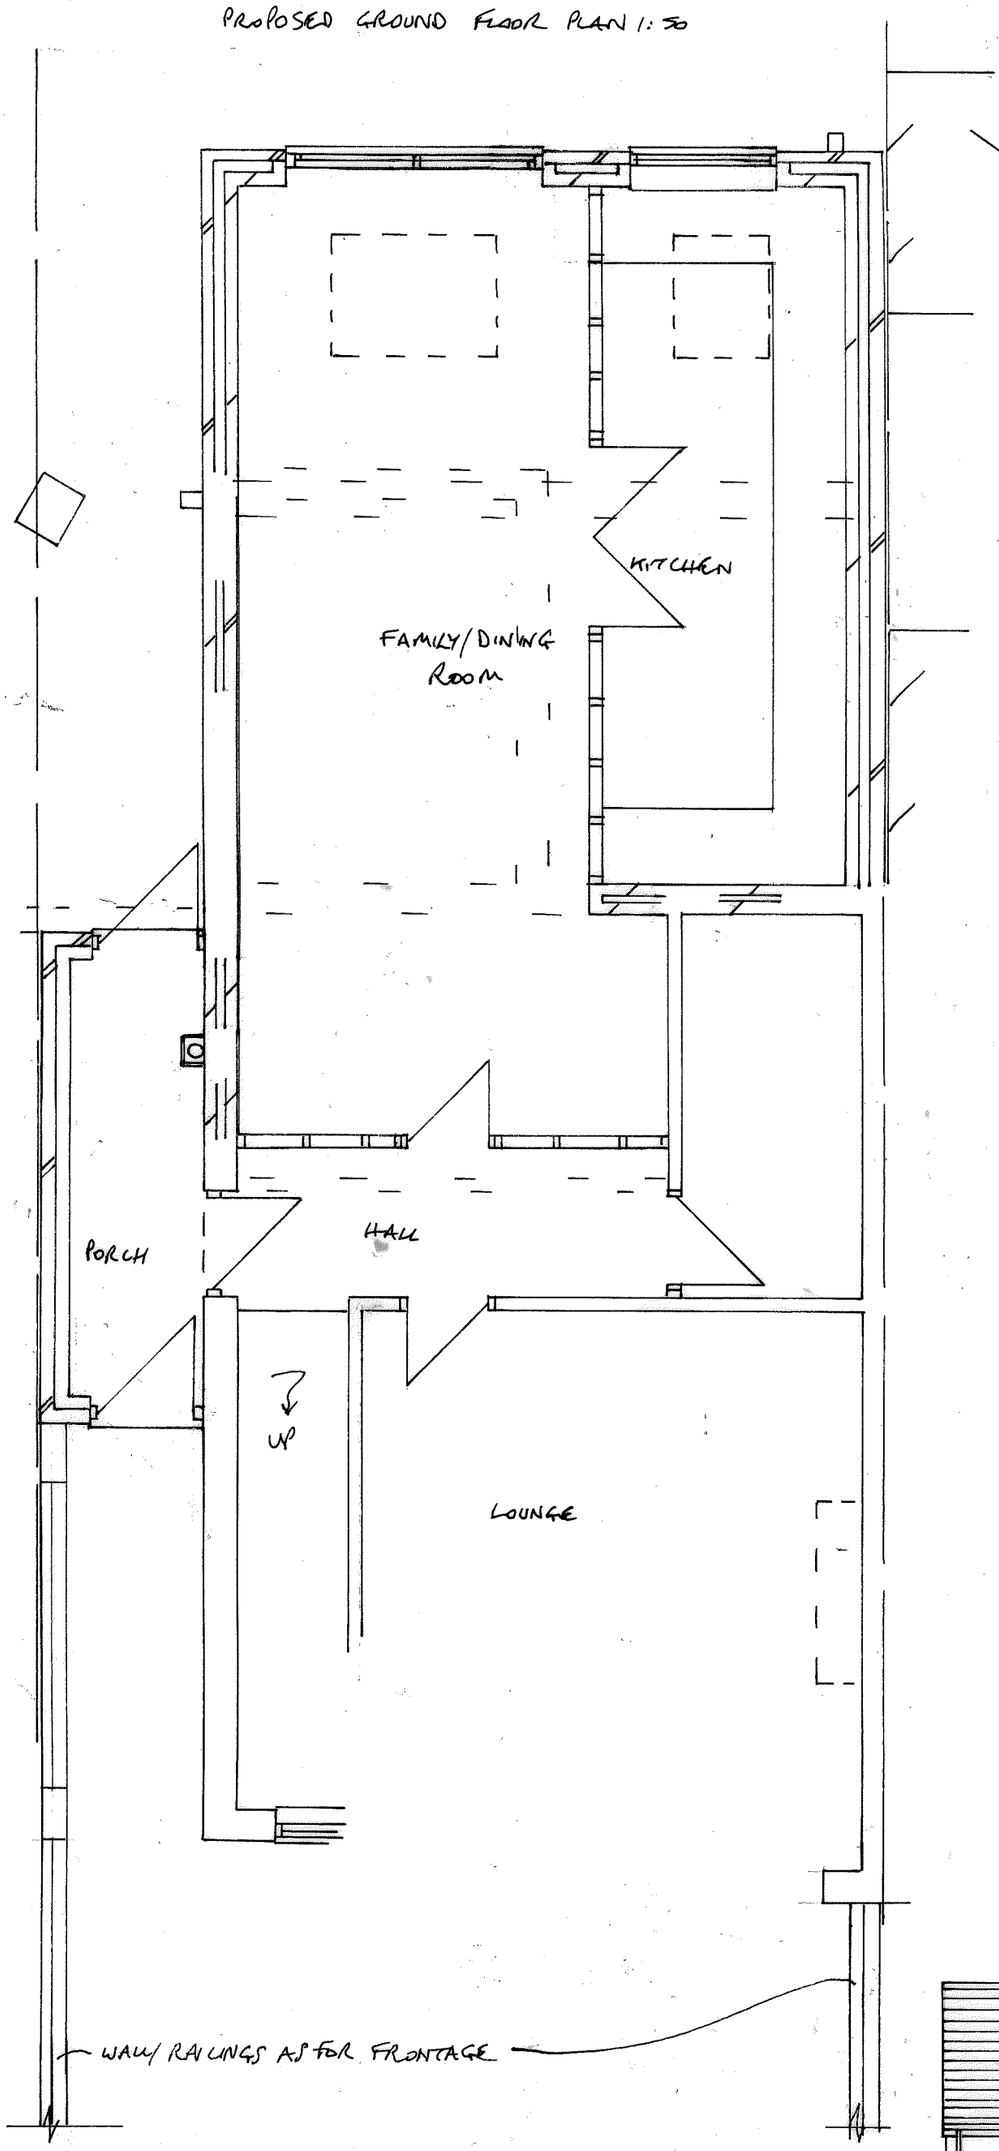

PROPOSED SIDE 1:100

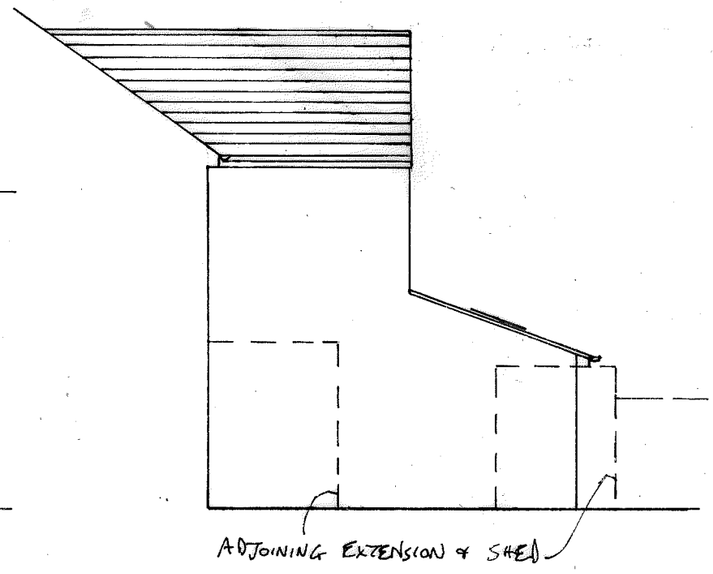

PROPOSED SIDE 1:100

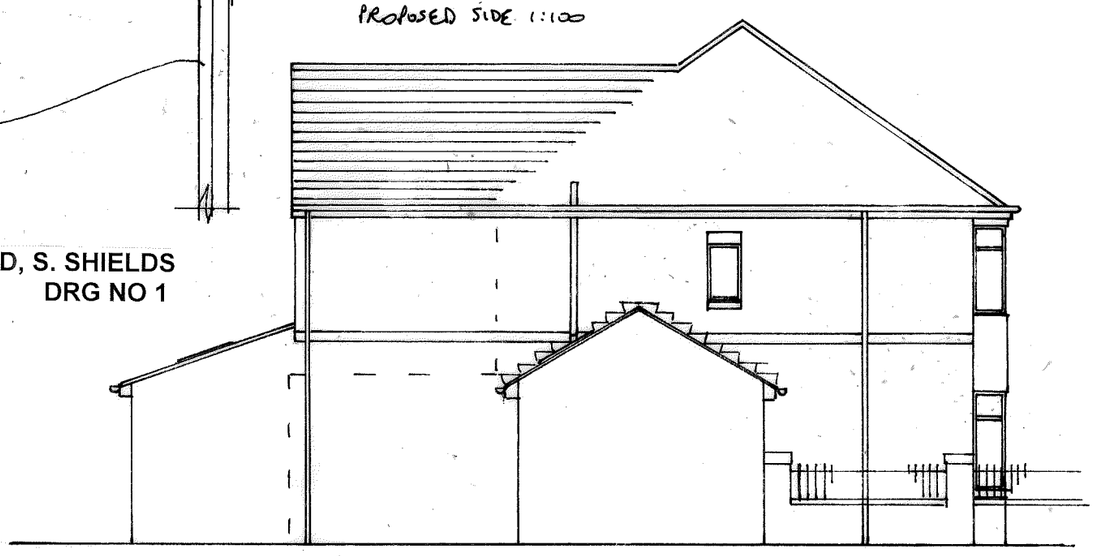

PROPOSED EXTENSION TO 239 MORTIMER ROAD, S. SHIELDS
FOR MR. & MRS. CHOWDHURY **DRG NO 1**

REV.A - ROOF 9/3/22