




PROPOSED REAR ELEVATION

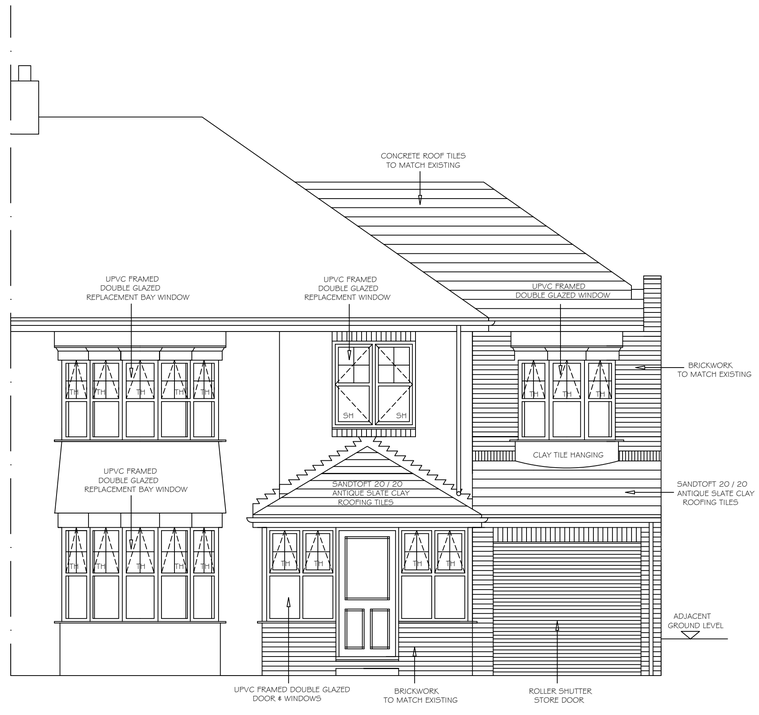

PROPOSED FRONT ELEVATION

PROPOSED SIDE ELEVATION

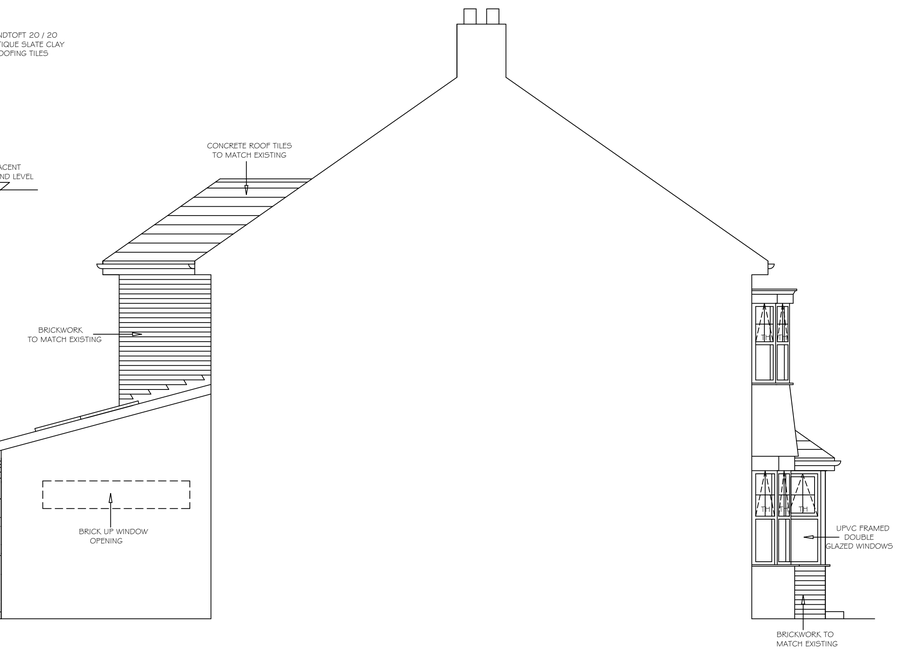

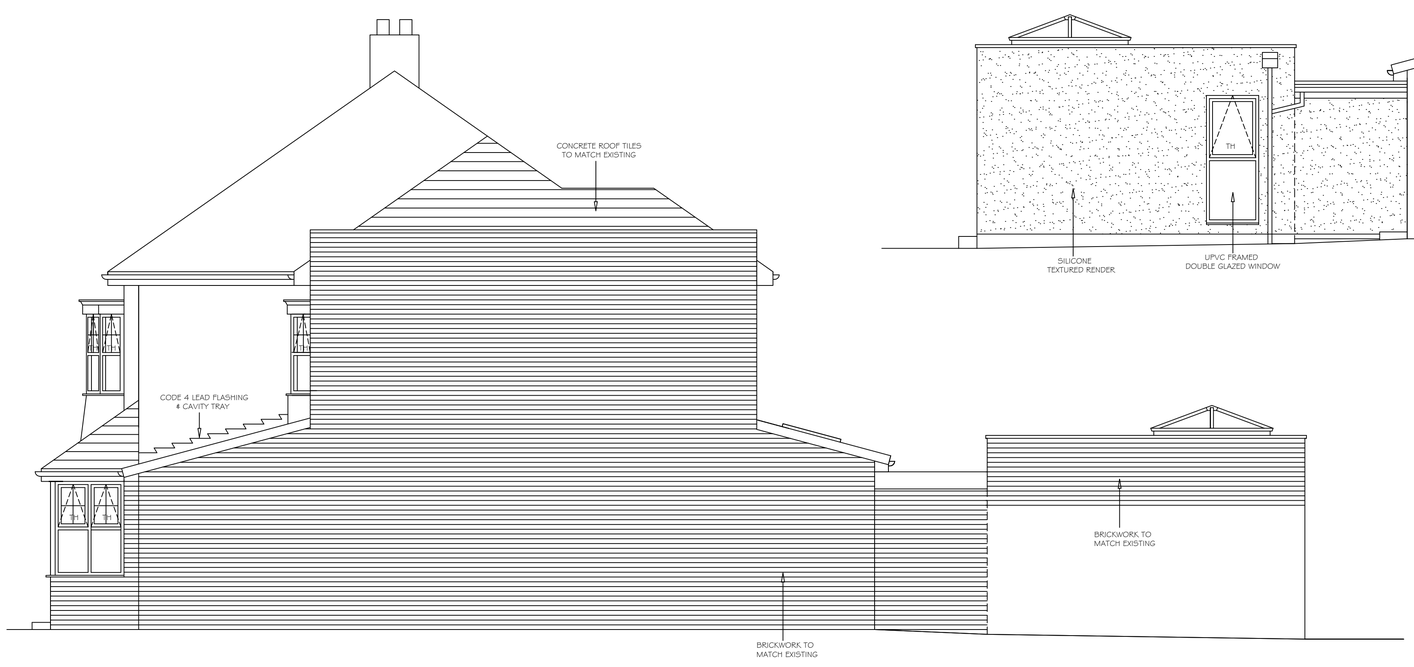

PROPOSED SIDE ELEVATION

REVISION	DESCRIPTION	DRAWN BY	DATE
A	ELEVATIONS REVISED	K.BUTLER	28.03.2022

KB design
Architectural Services

9, FAIRHOLME AVENUE
SOUTH SHIELDS,
TYNE & WEAR,
NE34 6DB.

TEL : 07824427223

Email : mail@kbdesign.org.uk

TITLE

PROPOSED EXTENSIONS
185, KING GEORGE ROAD, SOUTH SHIELDS
PROPOSED ELEVATIONS

SCALE	DATE	DRAWN BY
1:50	17.01. 2022	K.BUTLER
PROJECT No	DRAWING No	Revision
0651	3143	A

THIS DRAWING AND/OR SPECIFICATION IS THE SOLE PROPERTY AND COPYRIGHT OF KB DESIGN AND MAY NOT BE DISCLOSED TO ANY THIRD PARTY OR REPRODUCED IN WHOLE OR IN PART WITHOUT THE PRIOR CONSENT OF AN AUTHORISED REPRESENTATIVE OF KB DESIGN.