
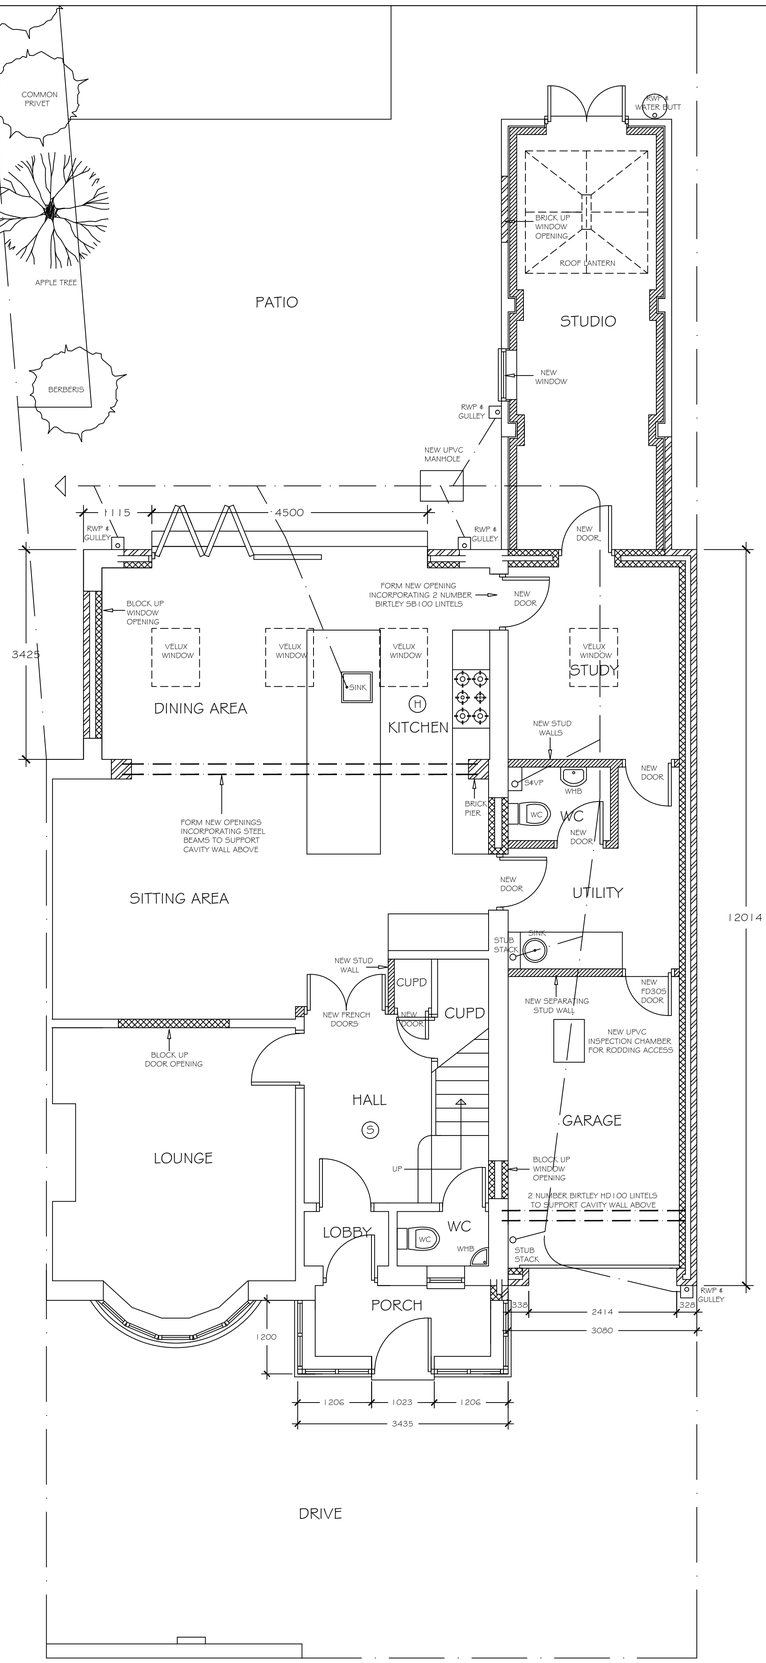



PROPOSED GROUND FLOOR PLAN

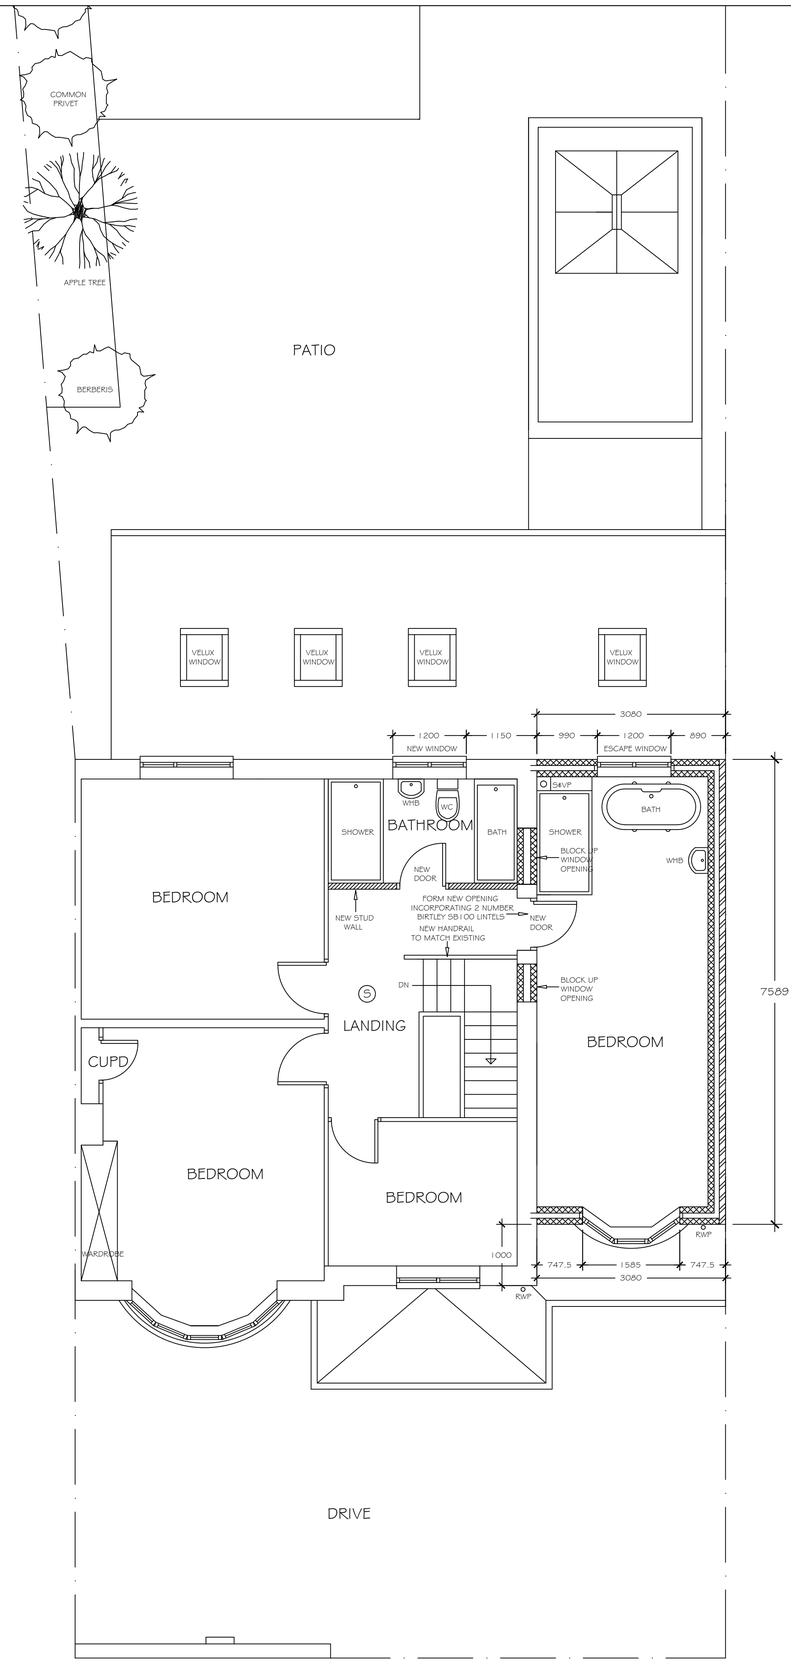



PROPOSED FIRST FLOOR PLAN

FIRE ALARM SYMBOLS

(S) SMOKE DETECTOR

(H) HEAT DETECTOR

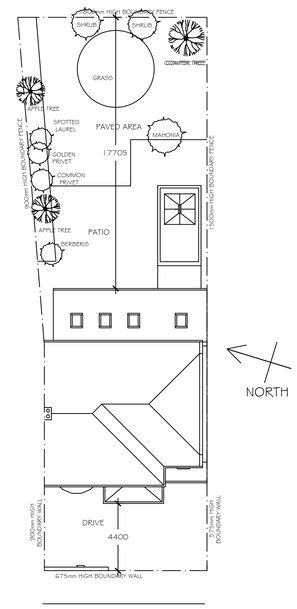


PROPOSED SITE PLAN

( SCALE 1 : 200 )

| REVISION | DESCRIPTION | DRAWN BY | DATE |
|---|---|---|---|
| | | | |

KB design Architectural Services

9, FAIRHOLME AVENUE
SOUTH SHIELDS,
TYNE & WEAR,
NE34 6DB.

TEL : 07824427223

Email : mail@kbdesign.org.uk

TITLE

PROPOSED EXTENSIONS
185, KING GEORGE ROAD, SOUTH SHIELDS
PROPOSED PLANS

| SCALE | DATE | DRAWN BY |
|---|---|---|
| 1:50 & 1:200 | 18.02. 2022 | K.BUTLER |
| PROJECT No | DRAWING No | Revision |
| 0651 | 3142 | |

THIS DRAWING AND/OR SPECIFICATION IS THE SOLE PROPERTY AND COPYRIGHT OF KB DESIGN AND MAY NOT BE DISCLOSED TO ANY THIRD PARTY OR REPRODUCED IN WHOLE OR IN PART WITHOUT THE PRIOR CONSENT OF AN AUTHORISED REPRESENTATIVE OF KB DESIGN.