
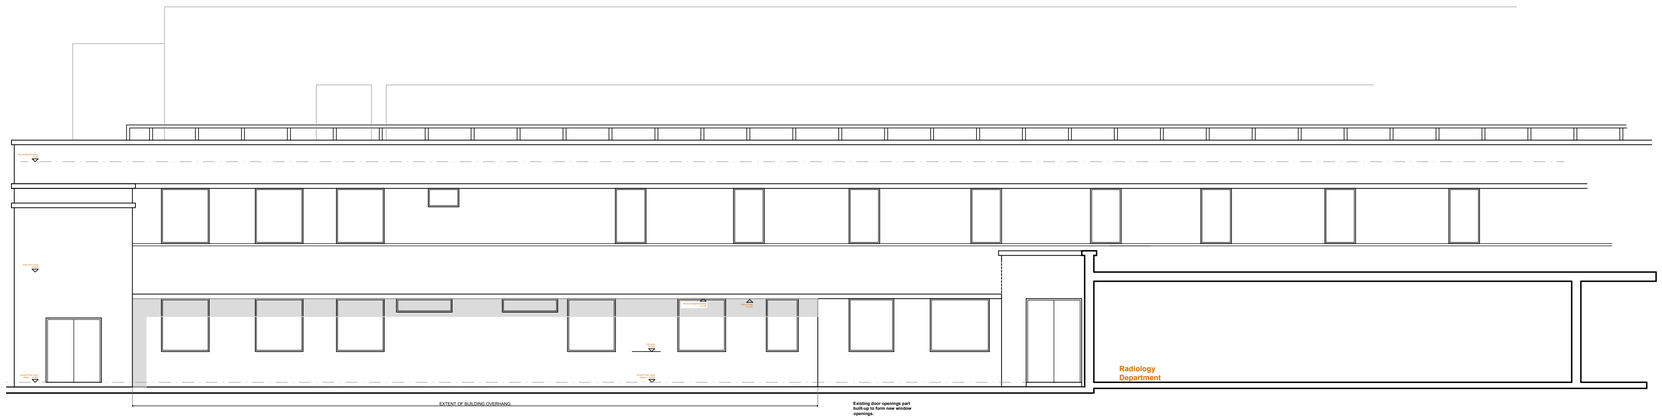


EXISTING ELEVATION TOWARDS I.C.U. BEDROOMS

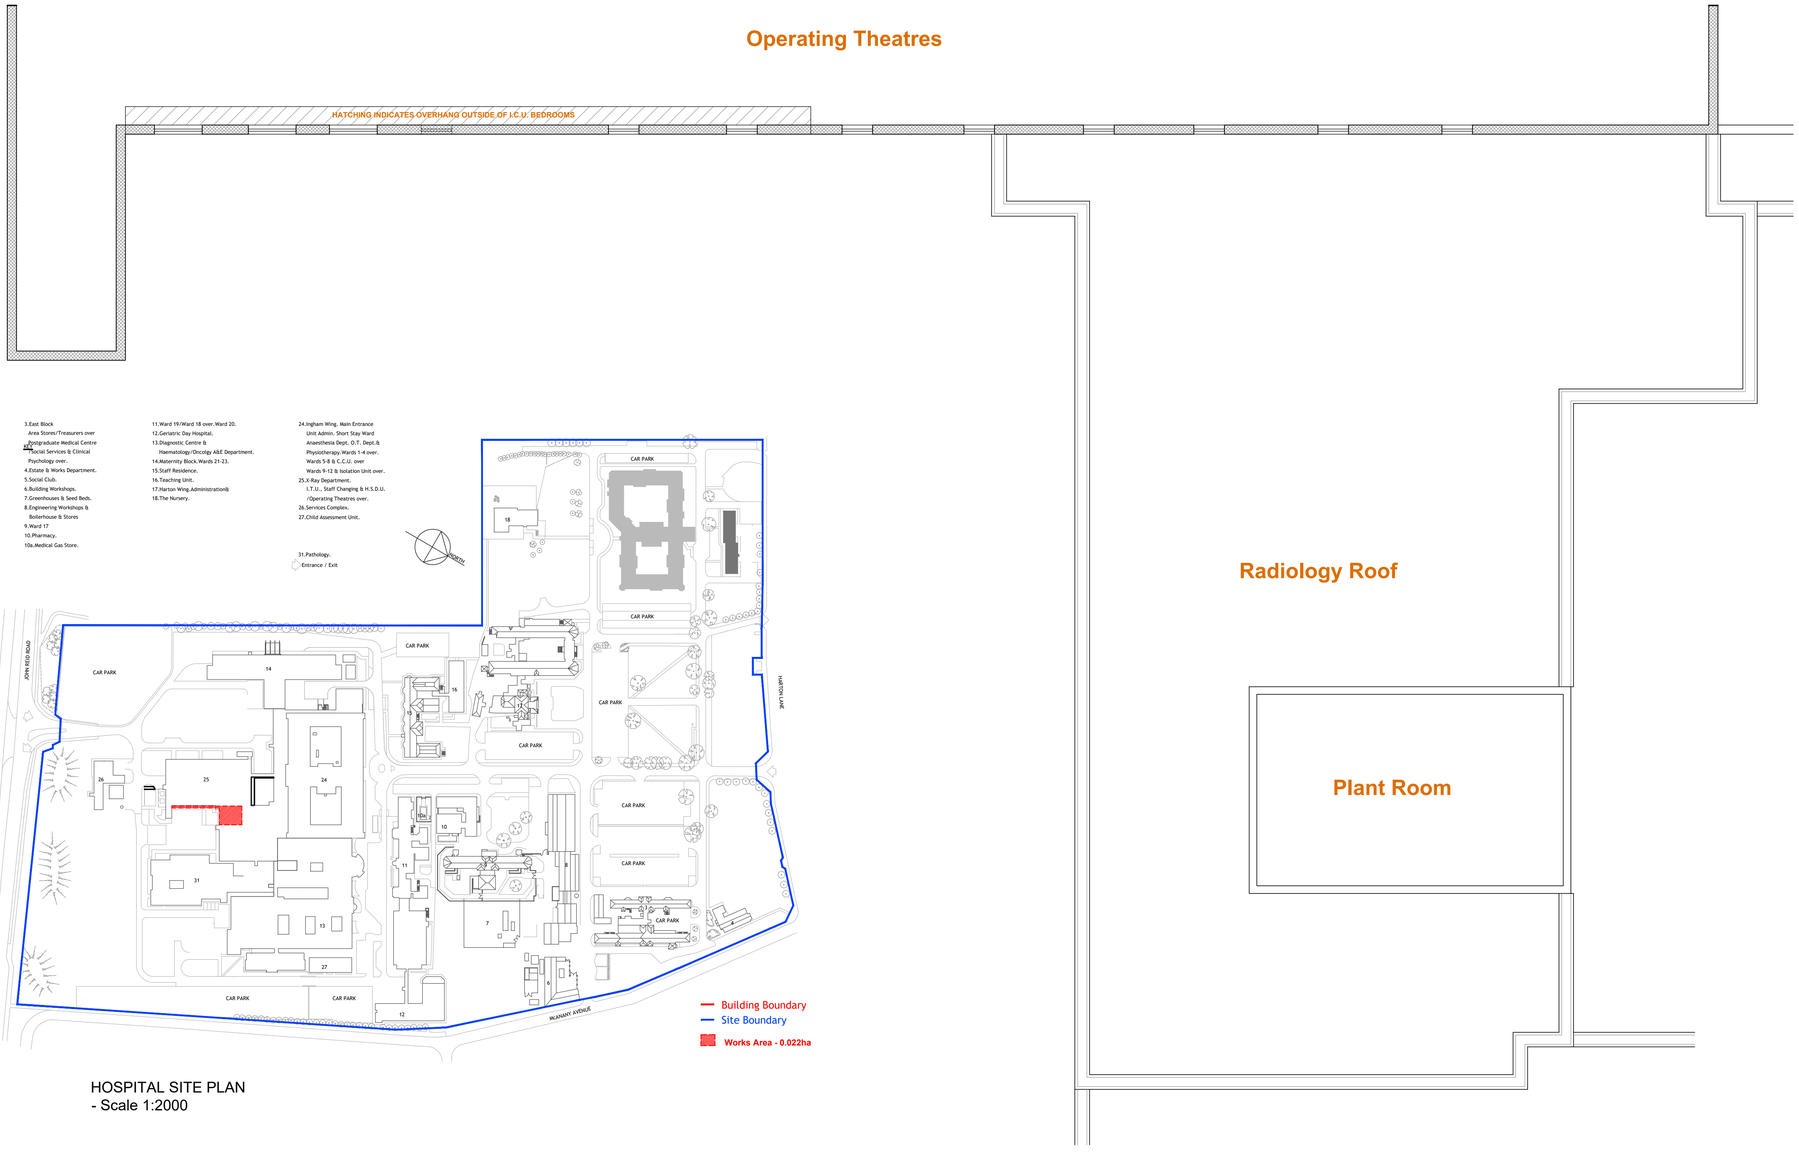

HOSPITAL SITE PLAN
- Scale 1:2000

Rev P01 : 2021.10.11 : DO : DS : Issued to Planning Officer for information

Drawing suitable for: INFORMATION

P+HS Architects

84 Albion Street
Leeds
West Yorkshire
LS1 6AG

0113 245 4332

The Old Station
Station Road
Stokesley
TS9 7AB

01642 712 684

Milburn House
Dean Street
Newcastle upon Tyne
NE1 1LE

0191 230 8103

www.pandhs.co.uk

P+HS architects

Do not scale from this drawing. Work to figured dimensions, and any discrepancy to be reported to the Architect.

Refer to larger scale drawings where available. © P+HS Architects Limited

Client	South Tyneside and Sunderland NHS Trust
Project	3223 – Critical Care Unit
Title	Rooftop Plant Room
-	Existing Plan and Elevations

Issued From	Newcastle
Date	November 2021
Scale	1:100 @ A1
Drawn	DO Auth DS

Drawing Number

ICUST – PHS – 00 – 00 – DR – A – 2010
Project ID — Orig — Vol — Level — Type — Role — Drg no.

Suitability	Revision
S2	P01