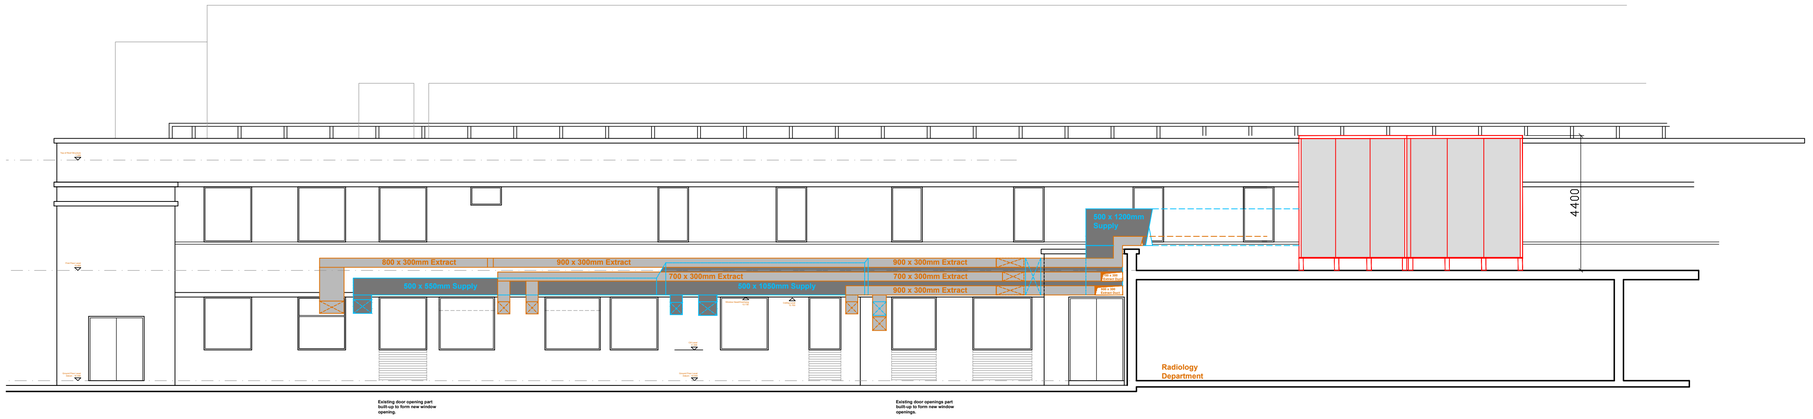
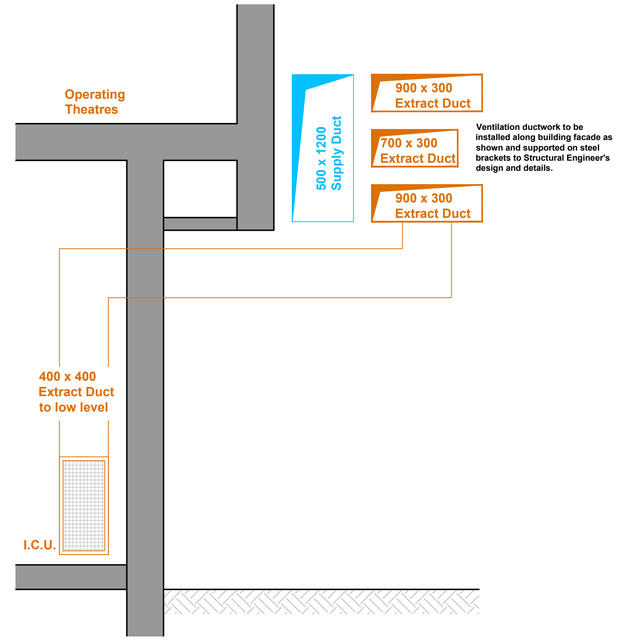
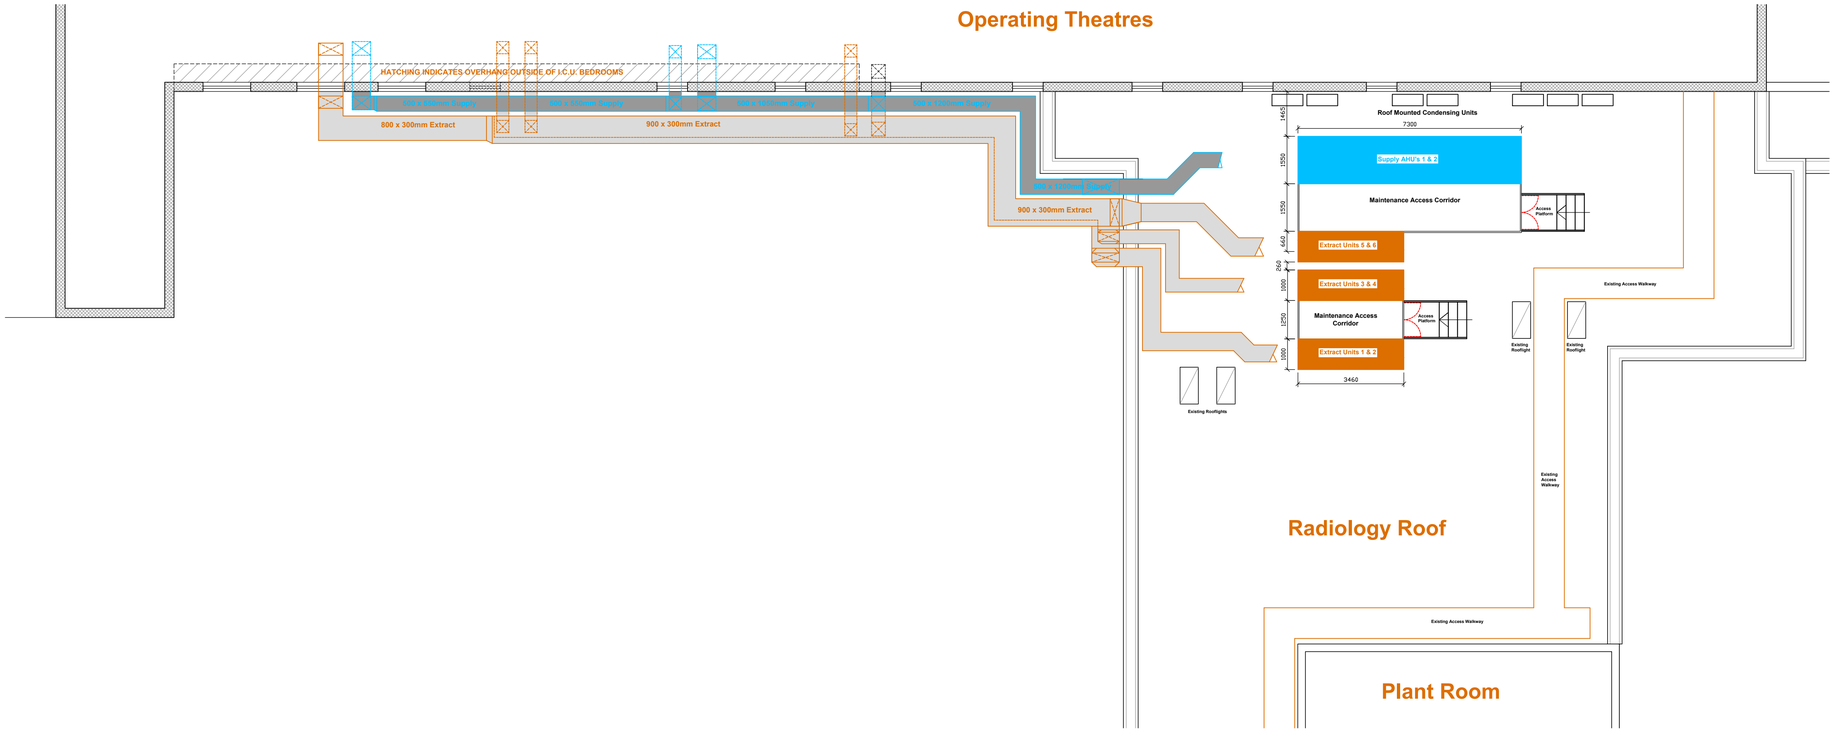



## ELEVATION TOWARDS I.C.U. BEDROOMS



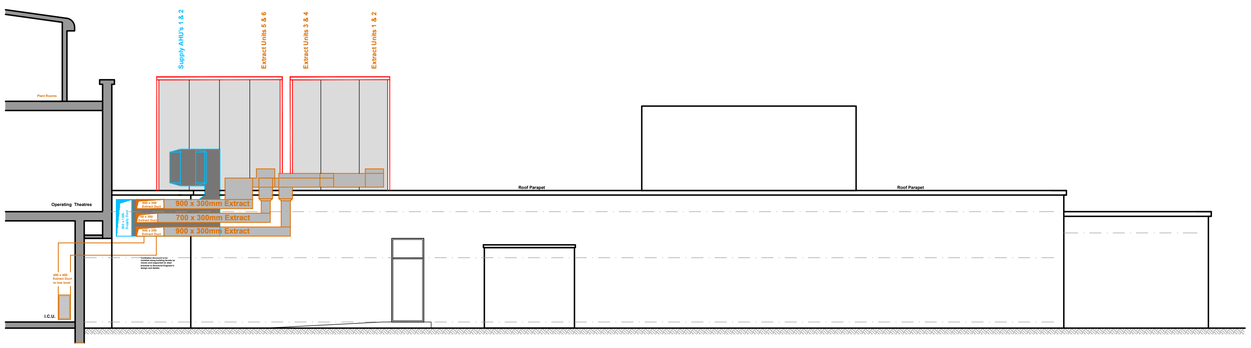

Ventilation ductwork to be installed along building facade as shown and supported on steel brackets to Structural Engineer's design and details.

INDICATIVE SECTION THROUGH BUILDING OVERHANG - Scale 1:25






INDICATIVE IMAGE OF ROOFTOP AIR-HANDLING PLANT WITH MAINTENANCE CORRIDOR




## ELEVATION TOWARDS RADIOLOGY

Rev P01 : 2021.10.11 : DO : DS : Issued to Planning Officer for information

Drawing suitable for: INFORMATION


P+HS Architects

84 Albion Street
Leeds
West Yorkshire
LS1 6AG

0113 245 4332

The Old Station
Station Road
Stokesley
TS9 7AB

01642 712 684

Milburn House
Dean Street
Newcastle upon Tyne
NE1 1LE

0191 230 8103

www.pandhs.co.uk



Do not scale from this drawing. Work to figured dimensions, and any discrepancy to be reported to the Architect.

Refer to larger scale drawings where available. © P+HS Architects Limited


| | |
|---|---|
| Client | South Tyneside and Sunderland NHS Trust |
| Project | 3223 – Critical Care Unit |
| Title | Rooftop Plant Room |
| - | Proposals - Roof Plan and Elevations |
| Issued From | Newcastle |
| Date | November 2021 |
| Scale | 1:100 @ A1 |
| Drawn | DO |
| Auth | DS |

Drawing Number

| Project ID | Orig | Vol | Level | Type | Role | Drg no. |
|---|---|---|---|---|---|---|
| ICUST | PHS | 00 | 00 | DR | A | 2011 |

| Suitability | Revision |
|---|---|
| S2 | P01 |