


EXISTING REAR 1:100

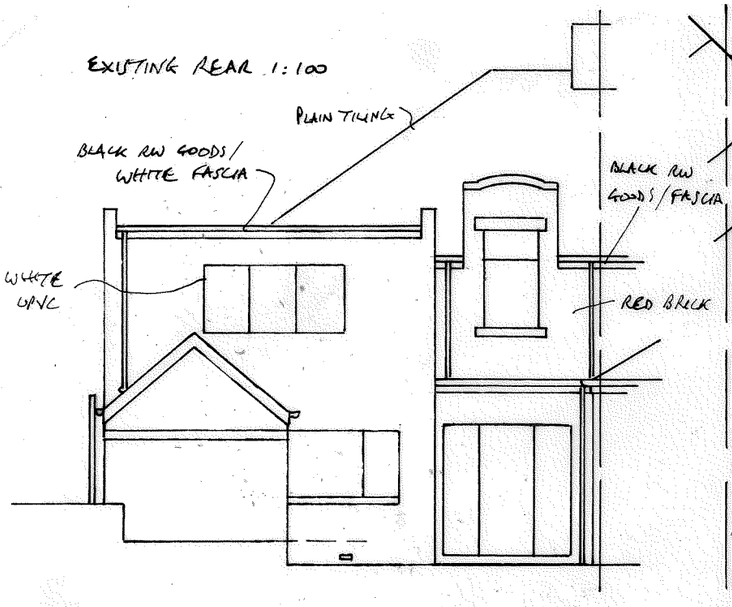

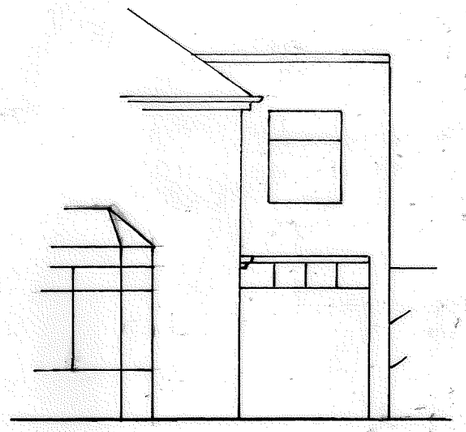


EXISTING FRONTAGE 1:100

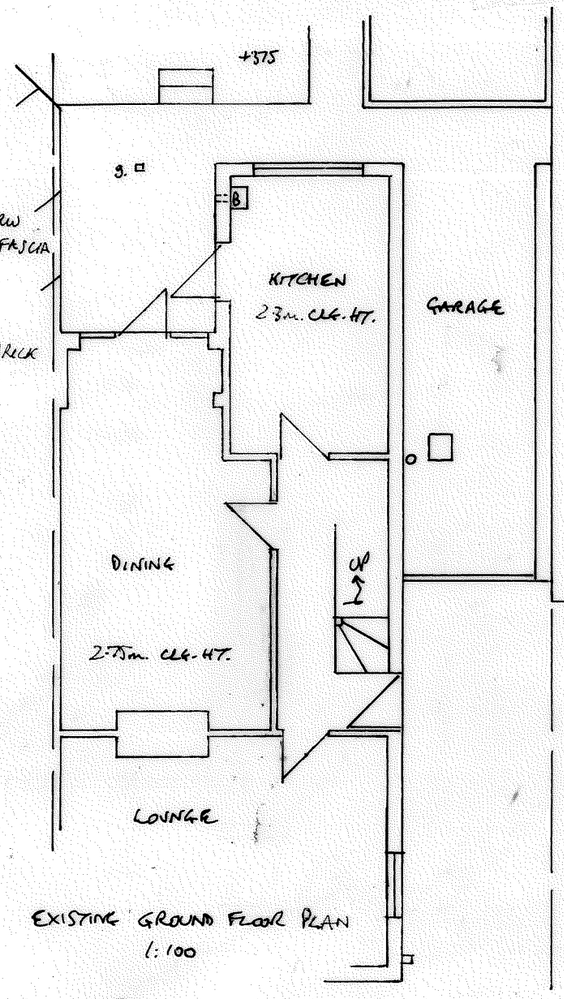

EXISTING GROUND FLOOR PLAN
1:100

PROPOSED PLAN 1:50

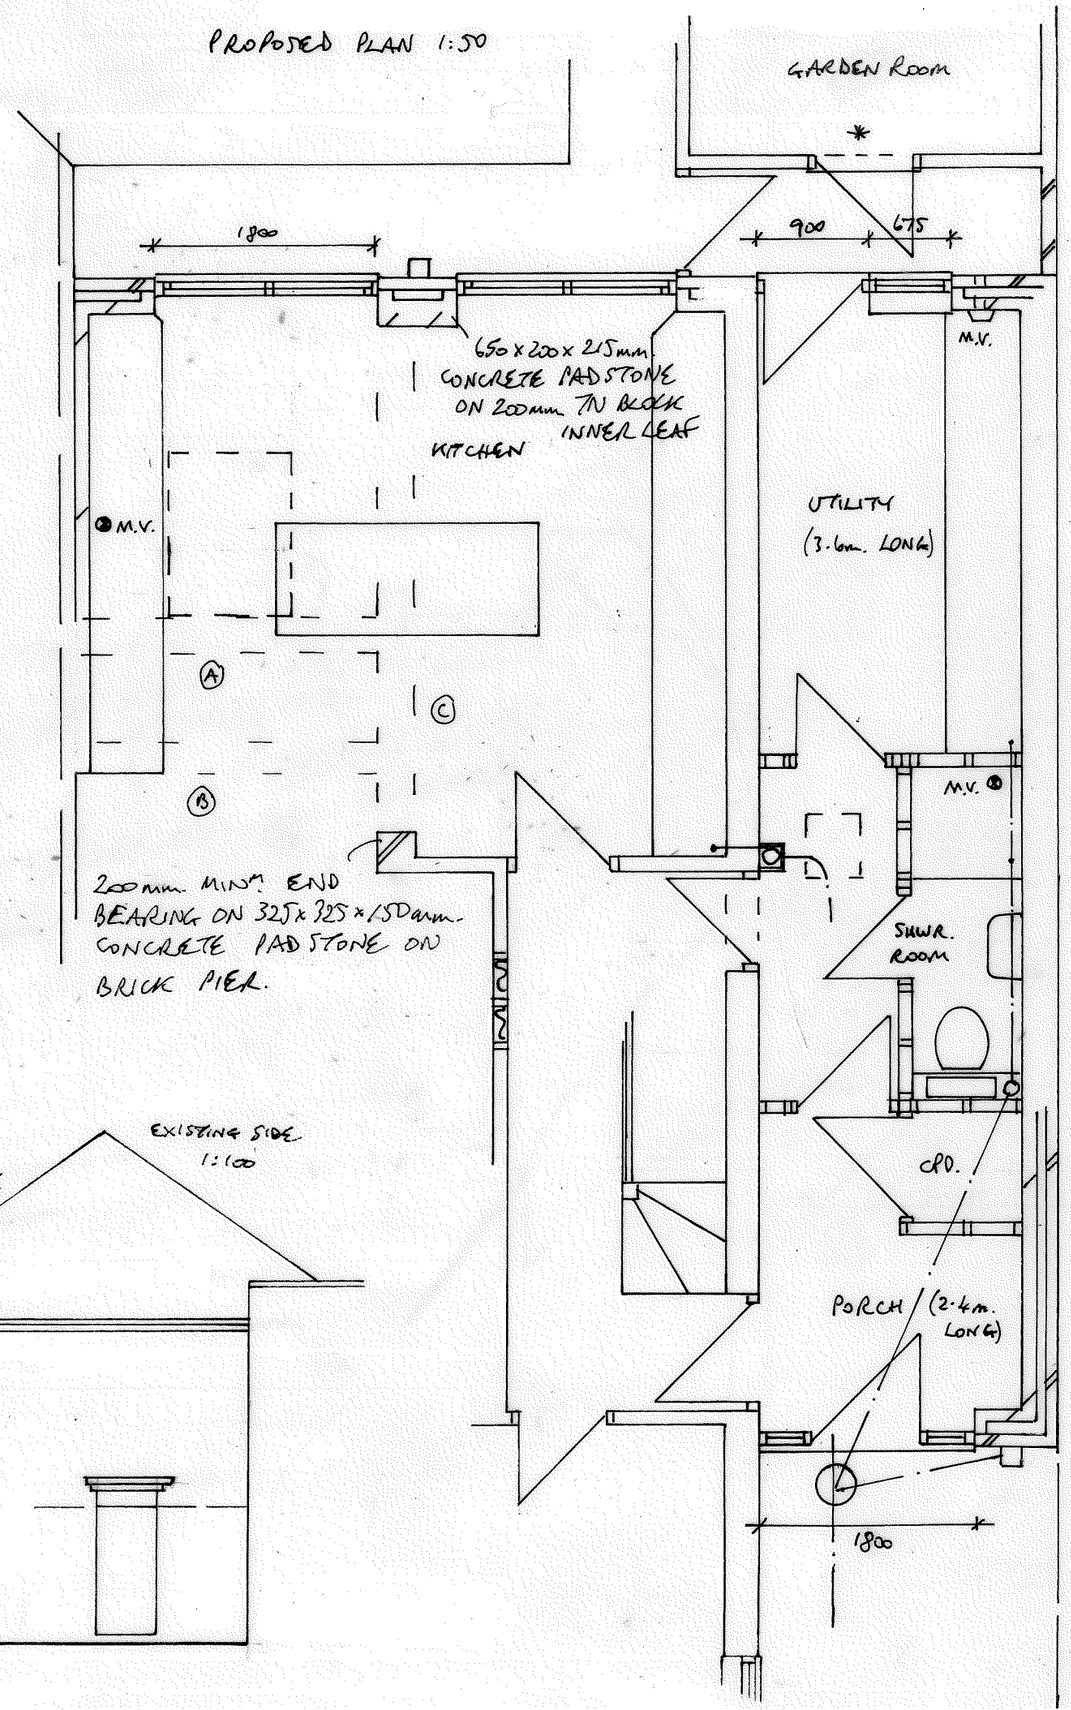


200mm. MIN^M. END BEARING ON 325 x 325 x 150mm. CONCRETE PAD STONE ON BRICK PIER.

PROPOSED EXTENSION TO 10 CENTRAL AVE., S. SHIELDS
FOR MR. BROWN DRG NO 0798/9160/742

Ⓐ - EXSTG. WALL REMOVED, NO SUPPORT REQUIRED
Ⓑ - EXSTG. BEAMS RETAINED (OR 2NO. 152x89x16 kg/m. U.B.'S WITH 300x100x10 mm. STEEL BEARING PLATE
Ⓒ - 2NO. 254 x 146 x 31 kg/m. U.B.'S. 200mm. MIN^M. END BEARINGS. BOLT TOGETHER WITH 18mm. DIA. STEEL BOLTS IN 19mm. DIA. HOLES @ 900 mm. C/C

EXISTING SIDE 1:100

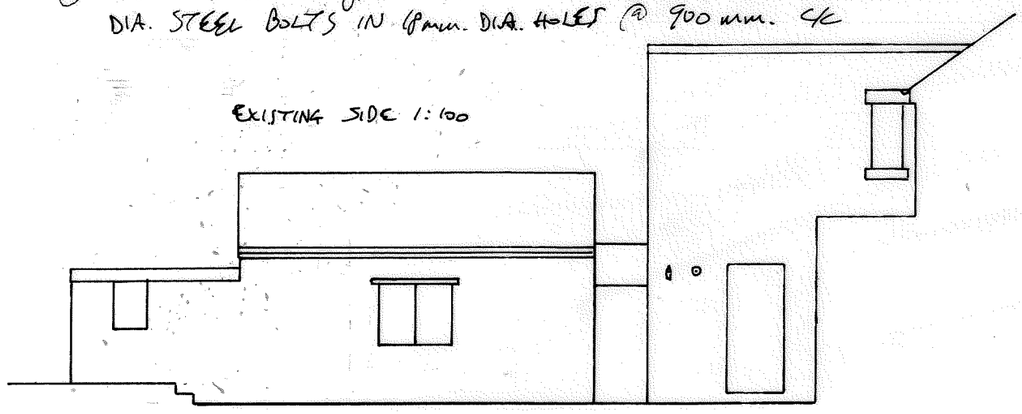

EXISTING SIDE 1:100