
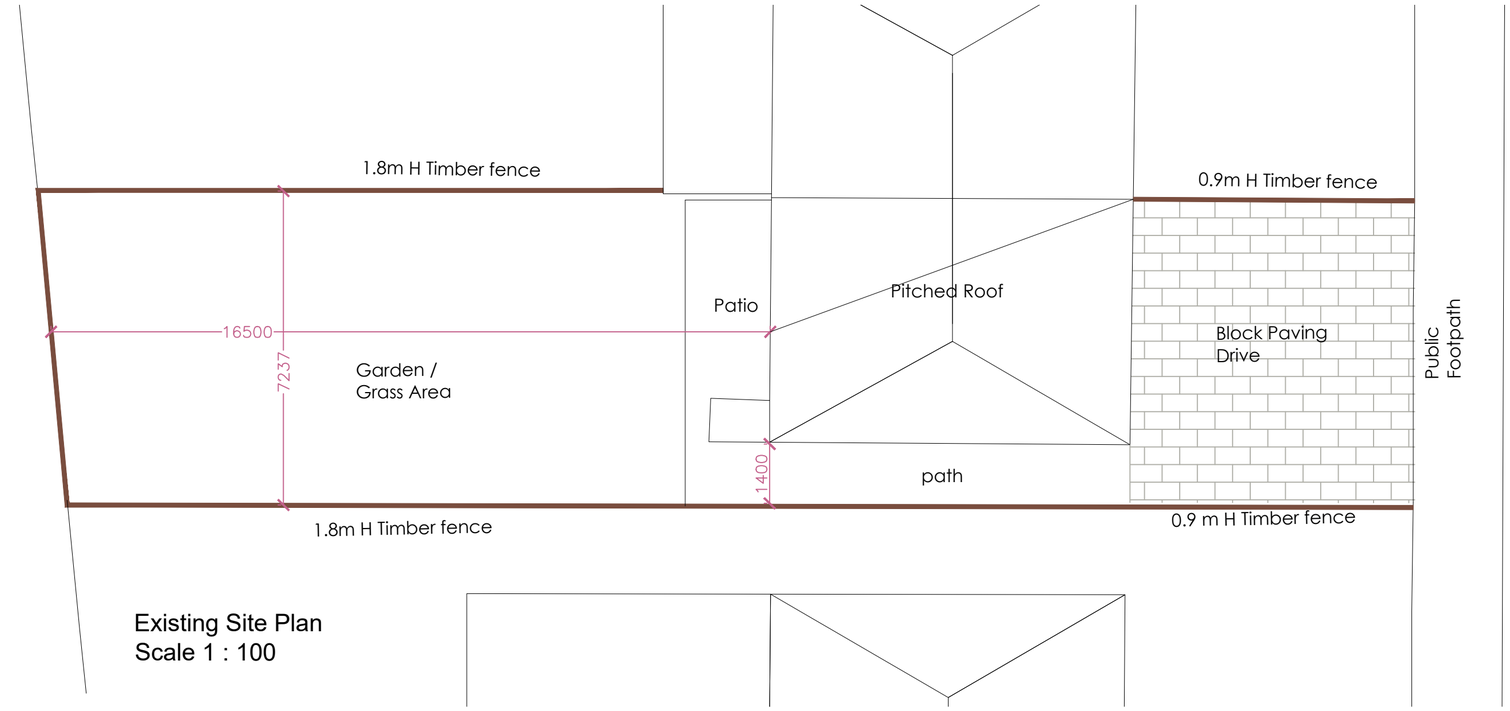


Existing Site Plan
Scale 1 : 100

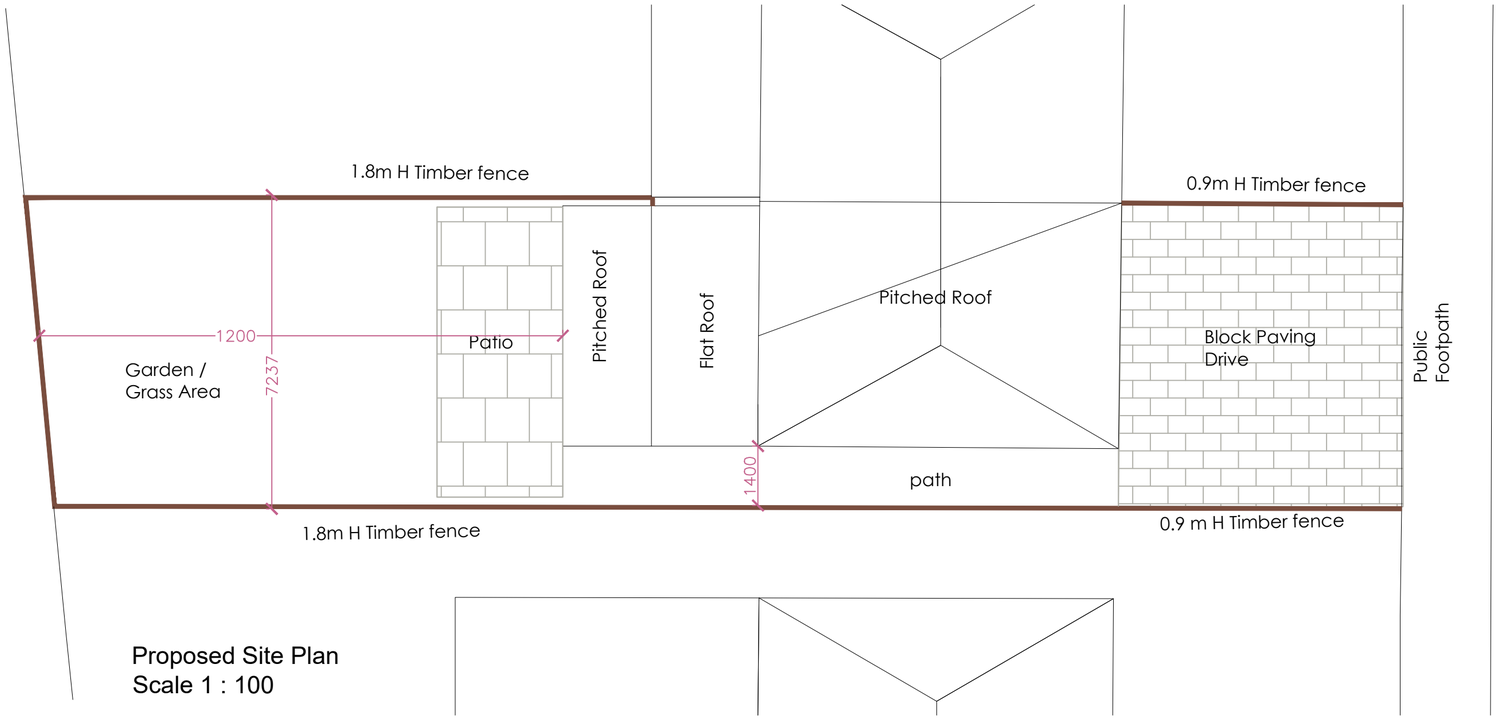

Proposed Site Plan
Scale 1 : 100

REF N

5 Cauldwell Villas South Shields NE34 0SX	Ref
	Drawn by dc
Proposed Rear Extension Existing / Proposed Site Plans	Date Feb 2022
	Scale 1 :100