

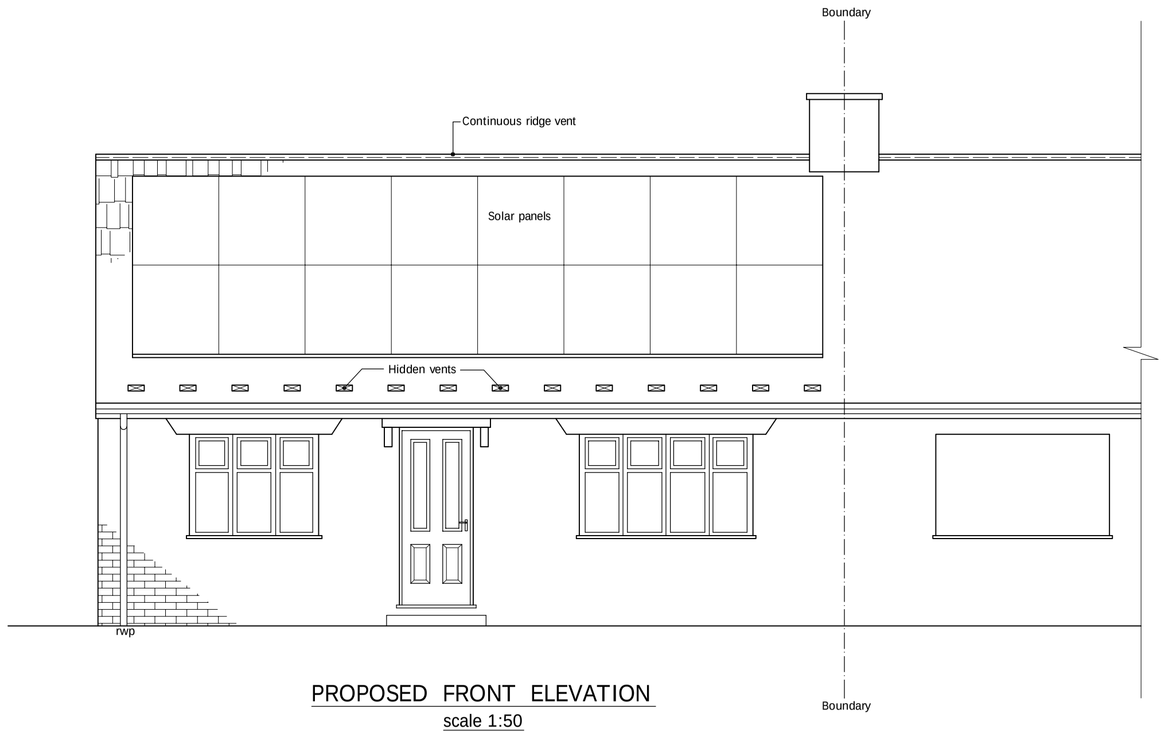


PROPOSED FRONT ELEVATION
scale 1:50

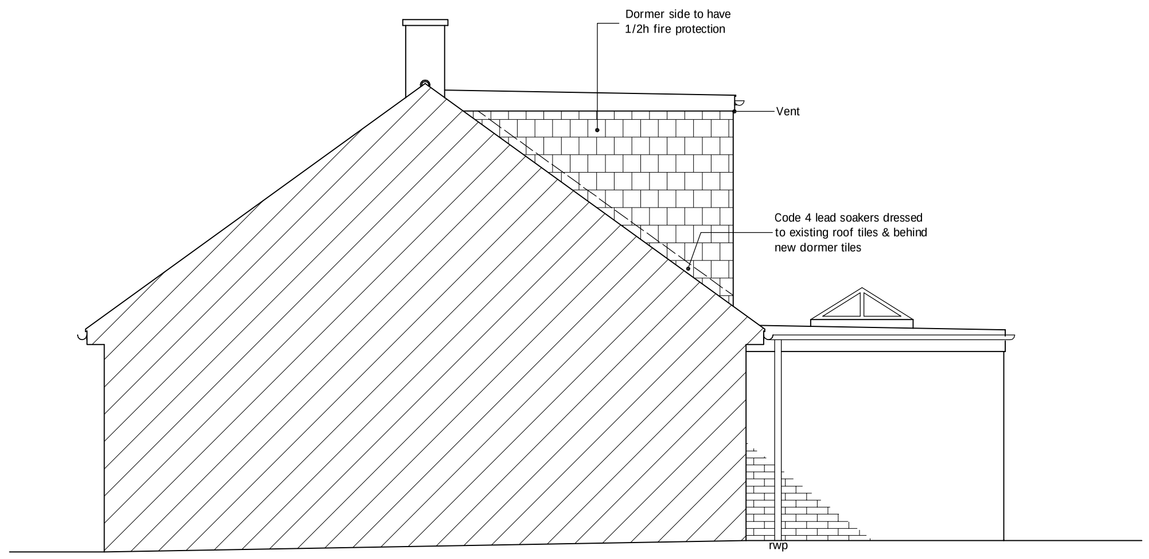


PROPOSED Adj. SIDE ELEVATION
scale 1:50

Vdormer = ½ x 3,45 x 2,43 x 8,20 = 34,37m³ < Vmax = 50m³

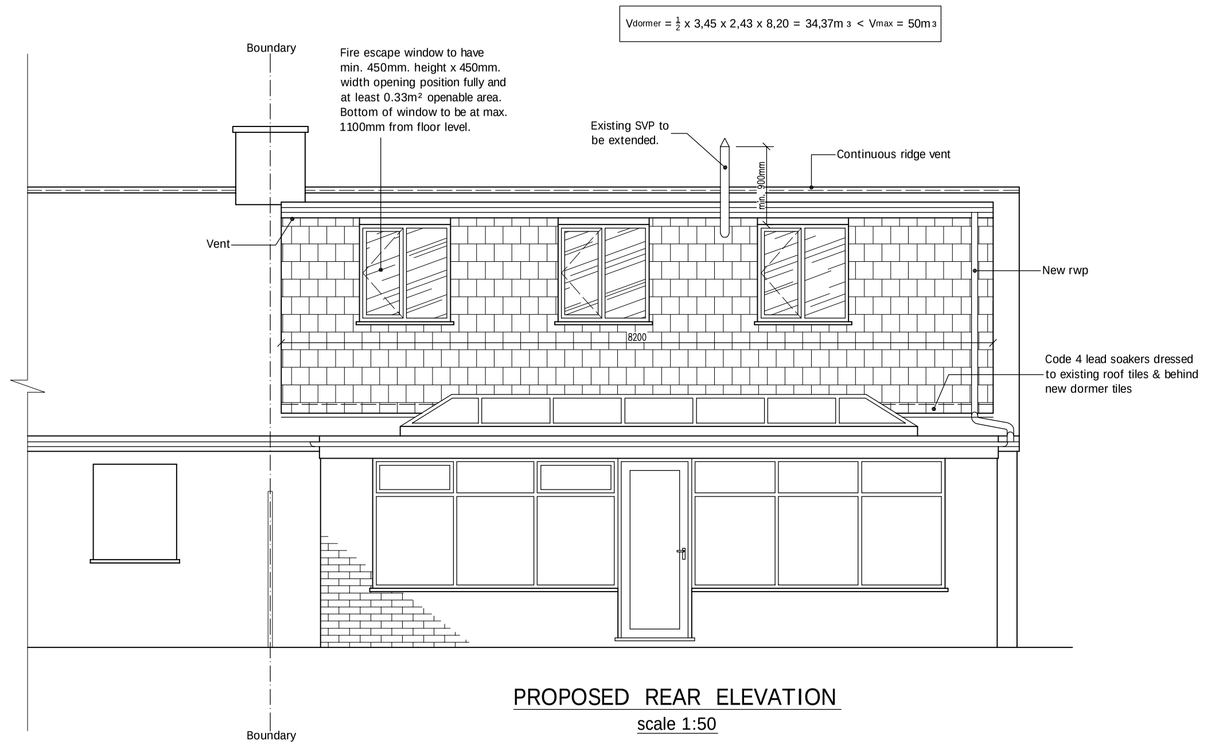


PROPOSED REAR ELEVATION
scale 1:50

Vdormer = ½ x 3,45 x 2,43 x 8,20 = 34,37m³ < Vmax = 50m³

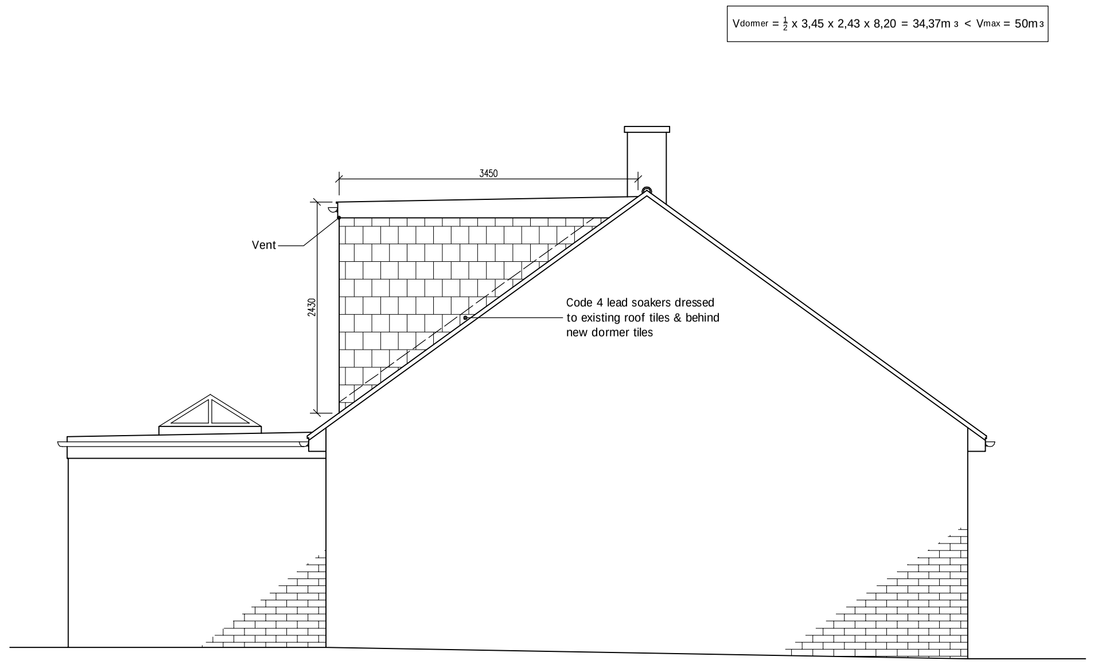

PROPOSED SIDE ELEVATION
scale 1:50

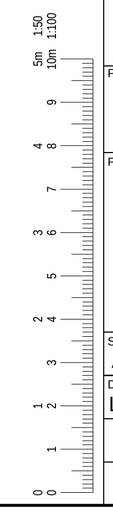

drawnplans.co.uk

Project:
Loft Conversion with
Dormer Window to Rear.

For:
Michael Hobson
69 Ullswater Gardens
South Shields
Tyne And Wear
NE34 0PS

Scale:	Dwg. no:	Ref. no
As shown	Sheet 3	A0(
Drawn by:	Date Drawn:	
L.R.	08-March-2022	

For Drawings Tel: 0800 7836790

E-mail :- drawnplansco@aol.com