
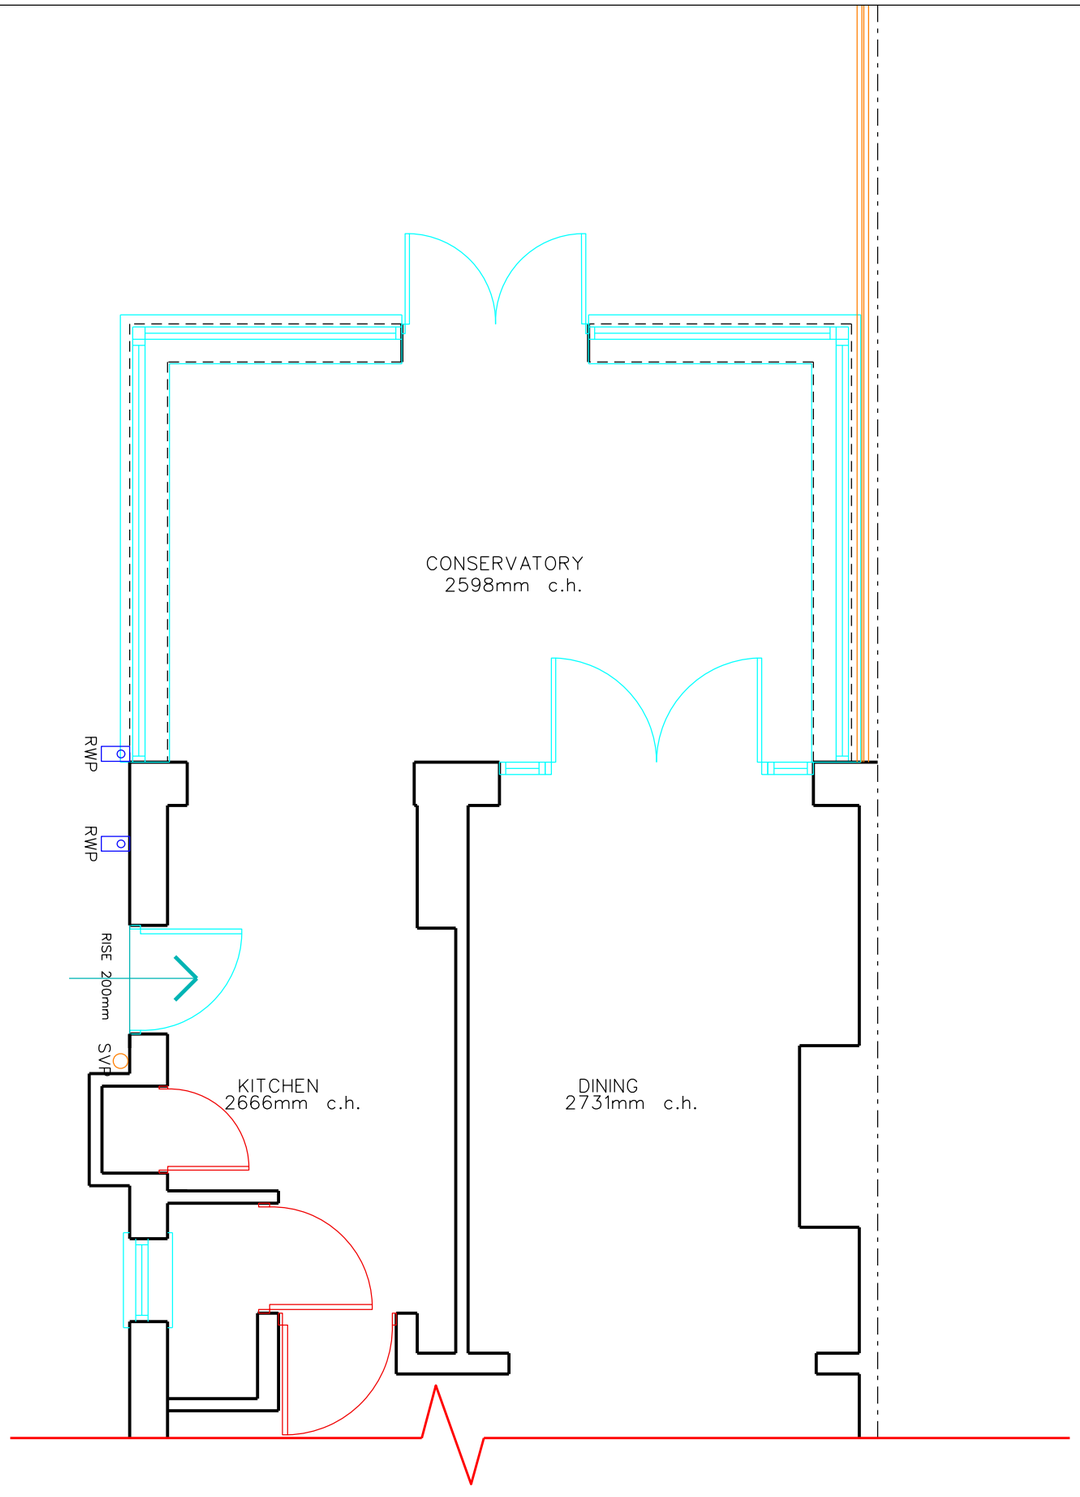


EXISTING GROUND FLOOR PLAN

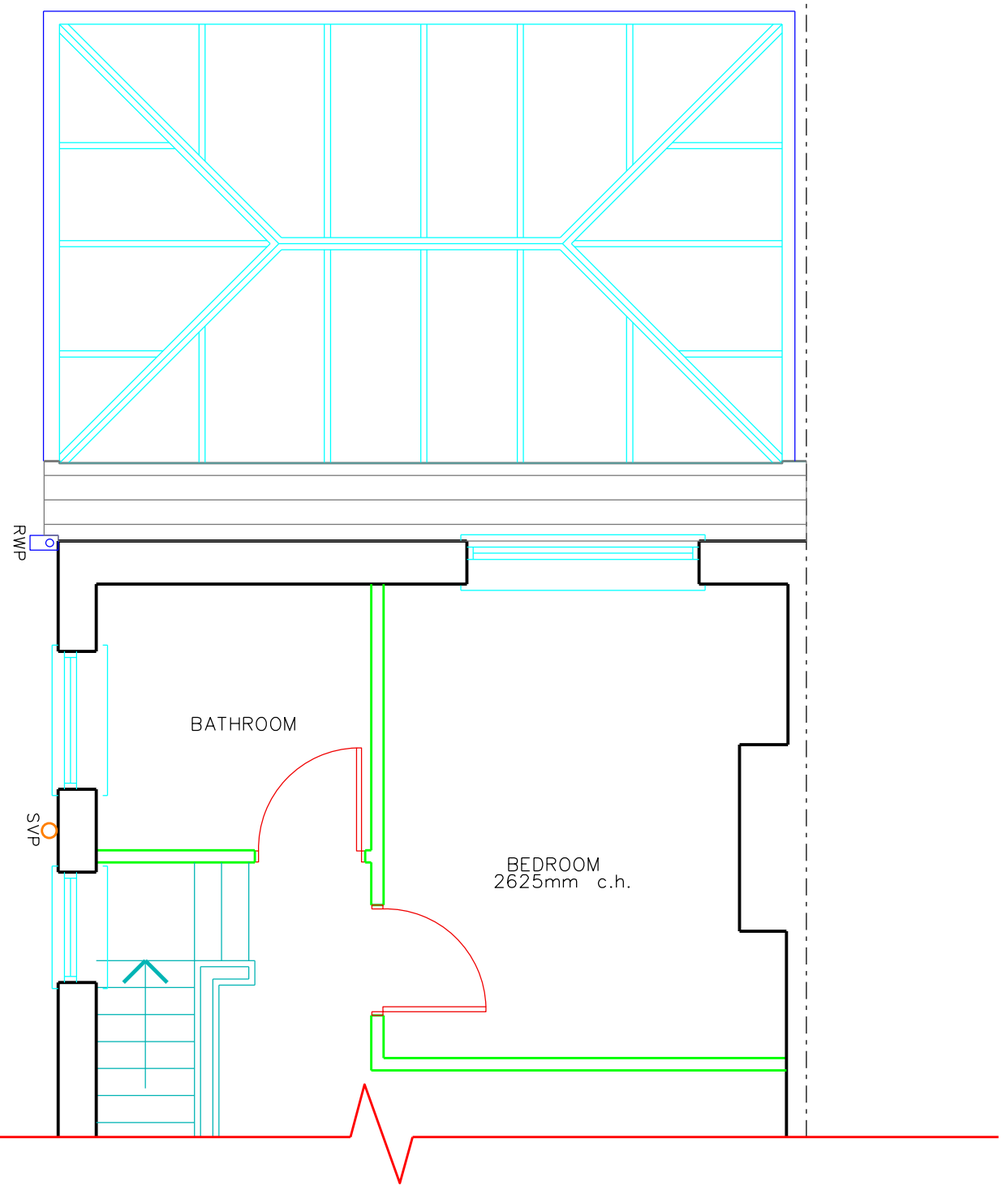

EXISTING FIRST FLOOR PLAN

REVISION DATE / DESCRIPTION

REVISION 'A' 14/03/22
- BOUNDARY SITUATION UPDATED

PROJECT NAME
PROPOSED EXTENSIONS AND ALTERATIONS
AT 98 WEST AVENUE,
SOUTH SHIELDS,
NE34 6BH

DRAWING TITLE
EXISTING FLOOR PLANS

DATE	DWG NO.
20-02-22	C-02
SCALE	REV
1:25 @ A1 1:50 @ A3	A