
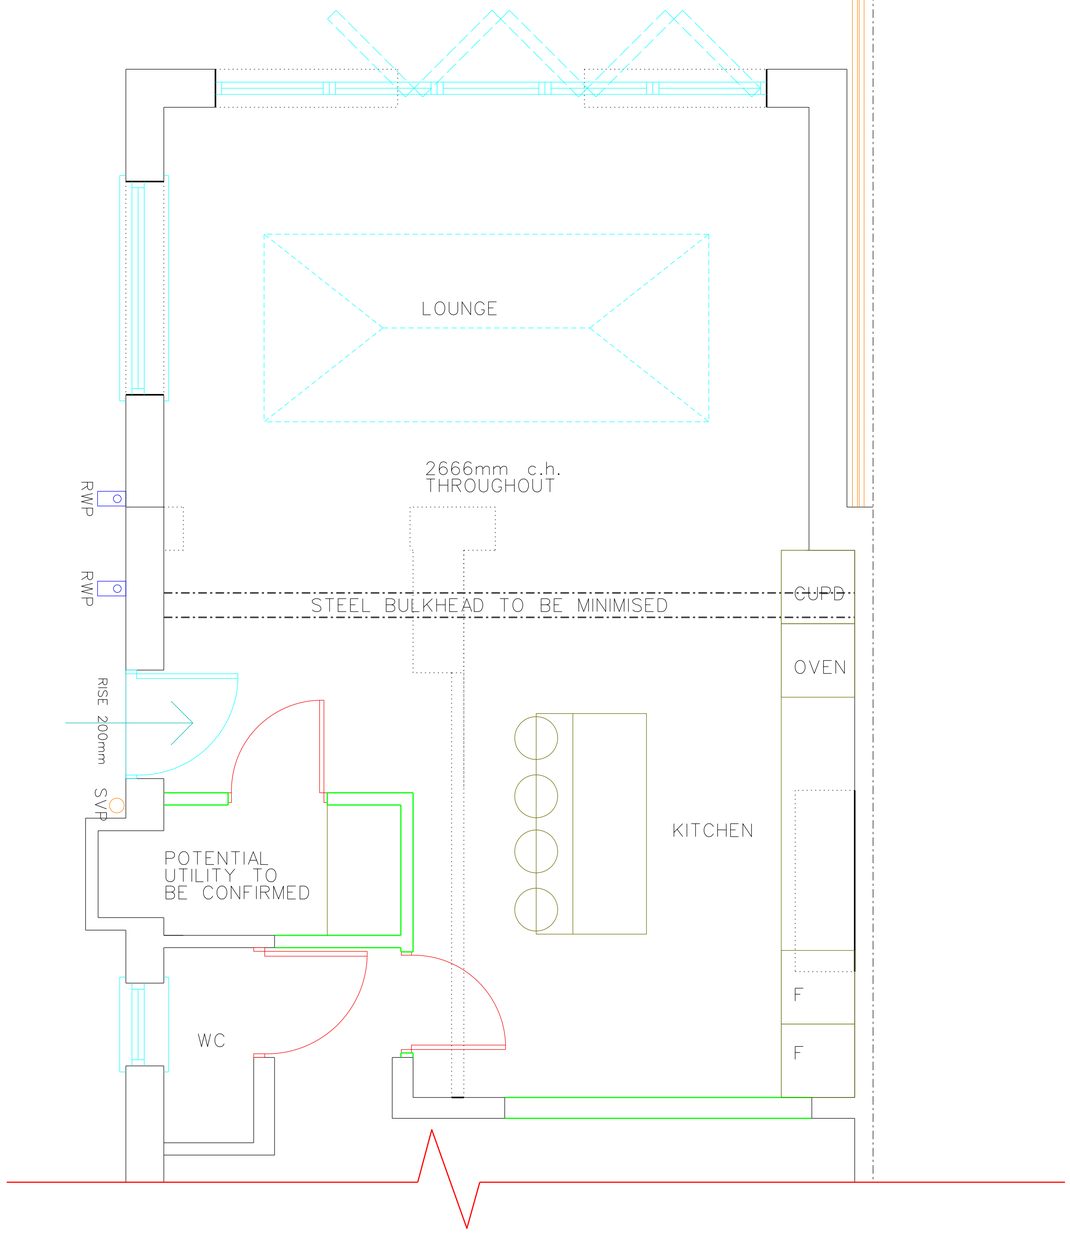


PROPOSED GROUND FLOOR PLAN

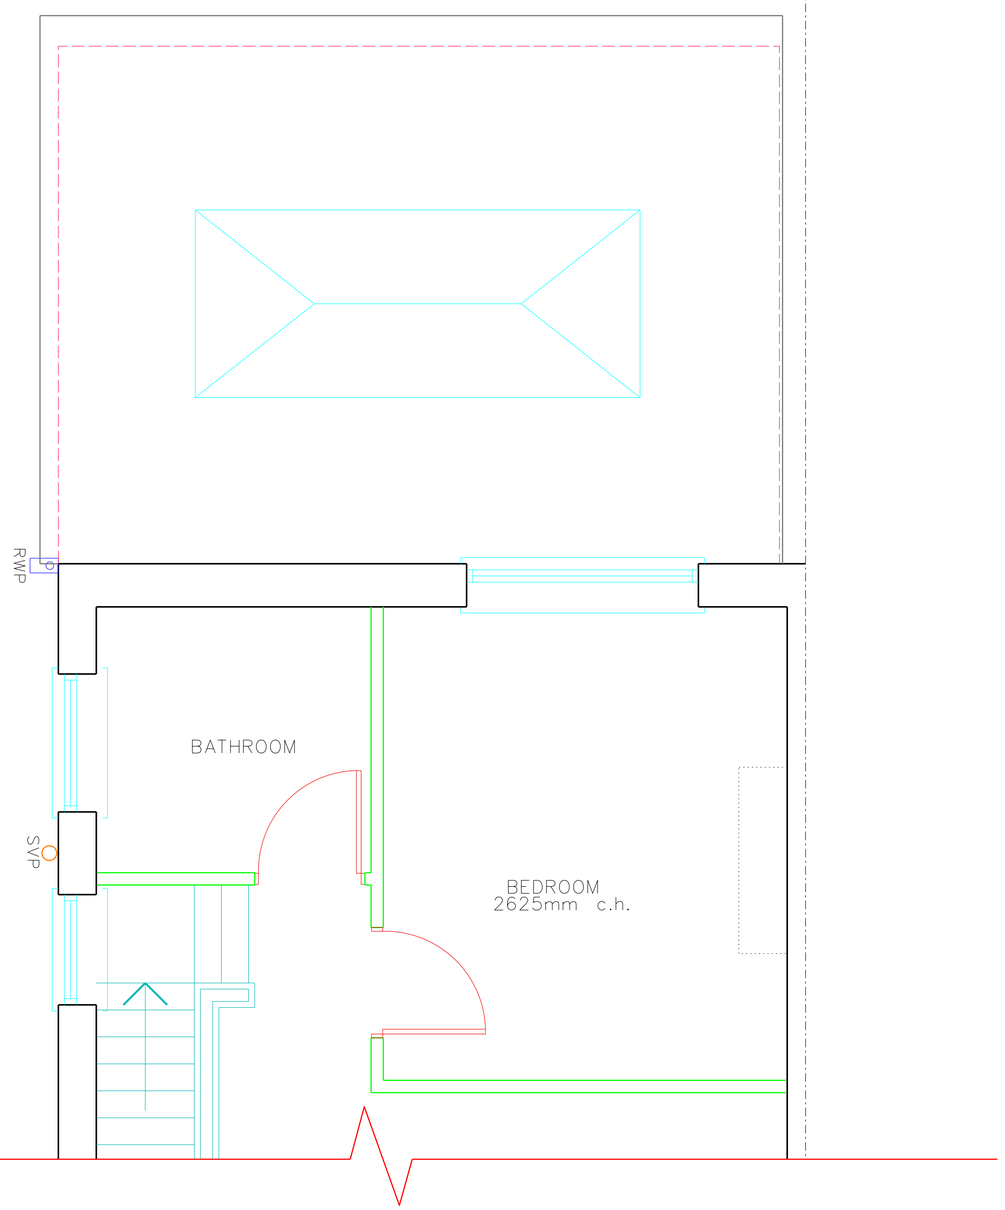

PROPOSED FIRST FLOOR PLAN

REVISION DATE / DESCRIPTION

REVISION 'A' 14/03/22
- BOUNDARY SITUATION AMENDED

PROJECT NAME

PROPOSED EXTENSIONS AND ALTERATIONS
AT 98 WEST AVENUE,
SOUTH SHIELDS,
NE34 6BH

DRAWING TITLE

PROPOSED FLOOR PLANS

DATE	DWG NO.
20-02-22	C-05
SCALE 1:25 @ A1 1:50 @ A3	REV A