
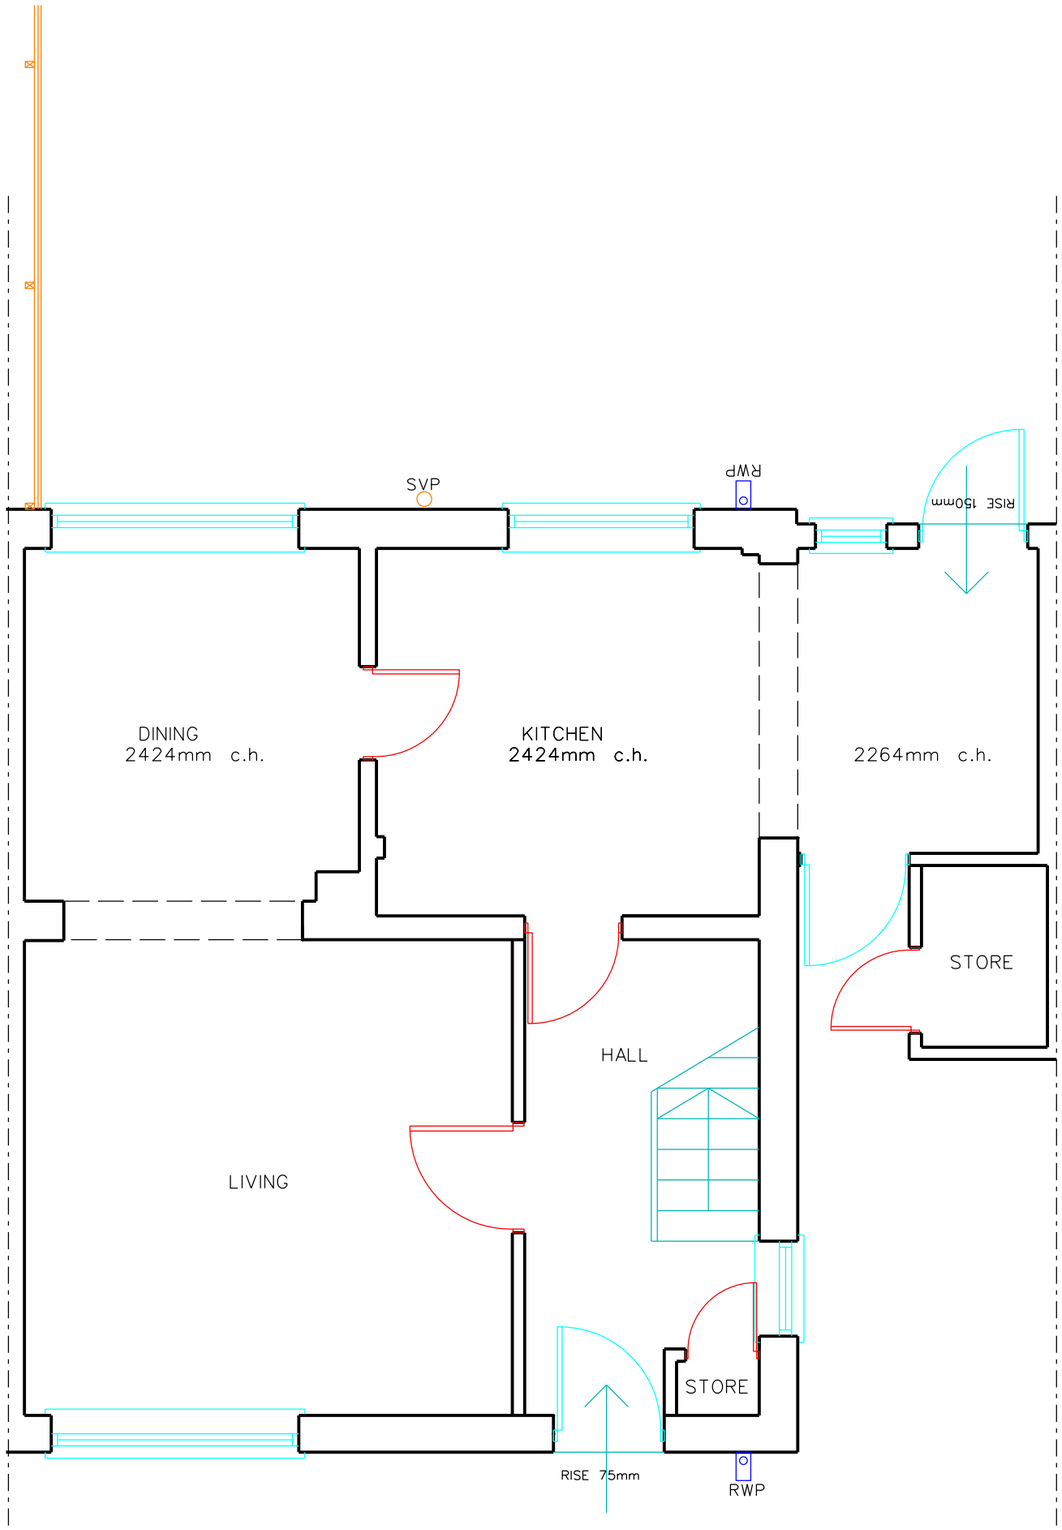


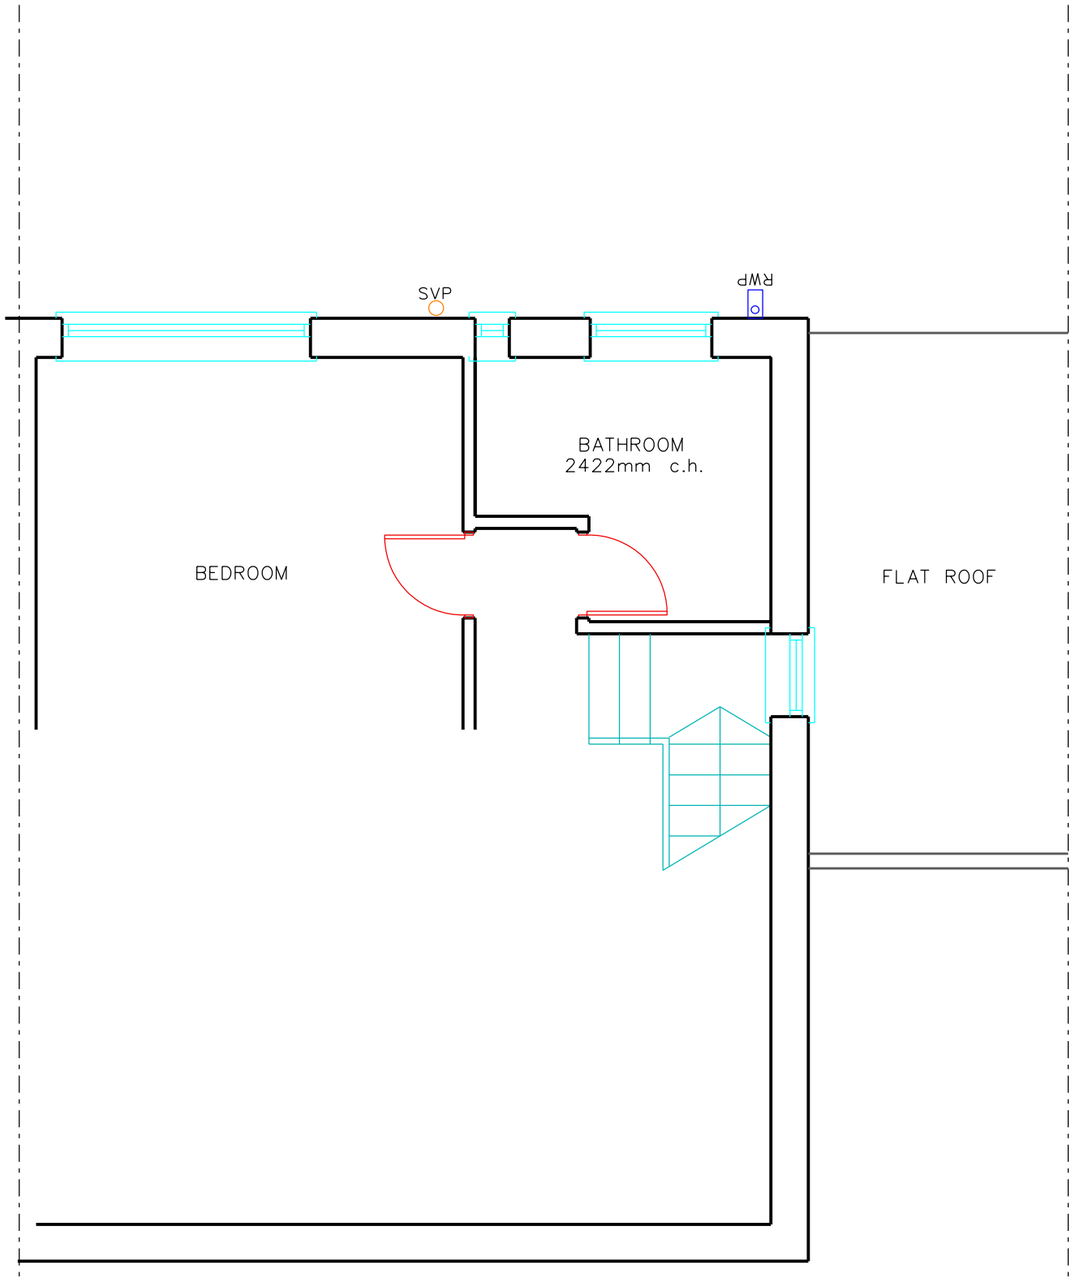

REVISION DATE / DESCRIPTION

REVISION 'A' - 02.04.22.
- EXISTING BOUNDARY FENCE SHOWN

PROJECT NAME

PROPOSED EXTENSION
AT 66 FELTON AVENUE,
SOUTH SHIELDS,
NE34 6RY

DRAWING TITLE

EXISTING FLOOR PLANS

DATE	DWG NO.
15-03-22	C-02
SCALE	REV
1:25 @ A1 1:50 @ A3	A