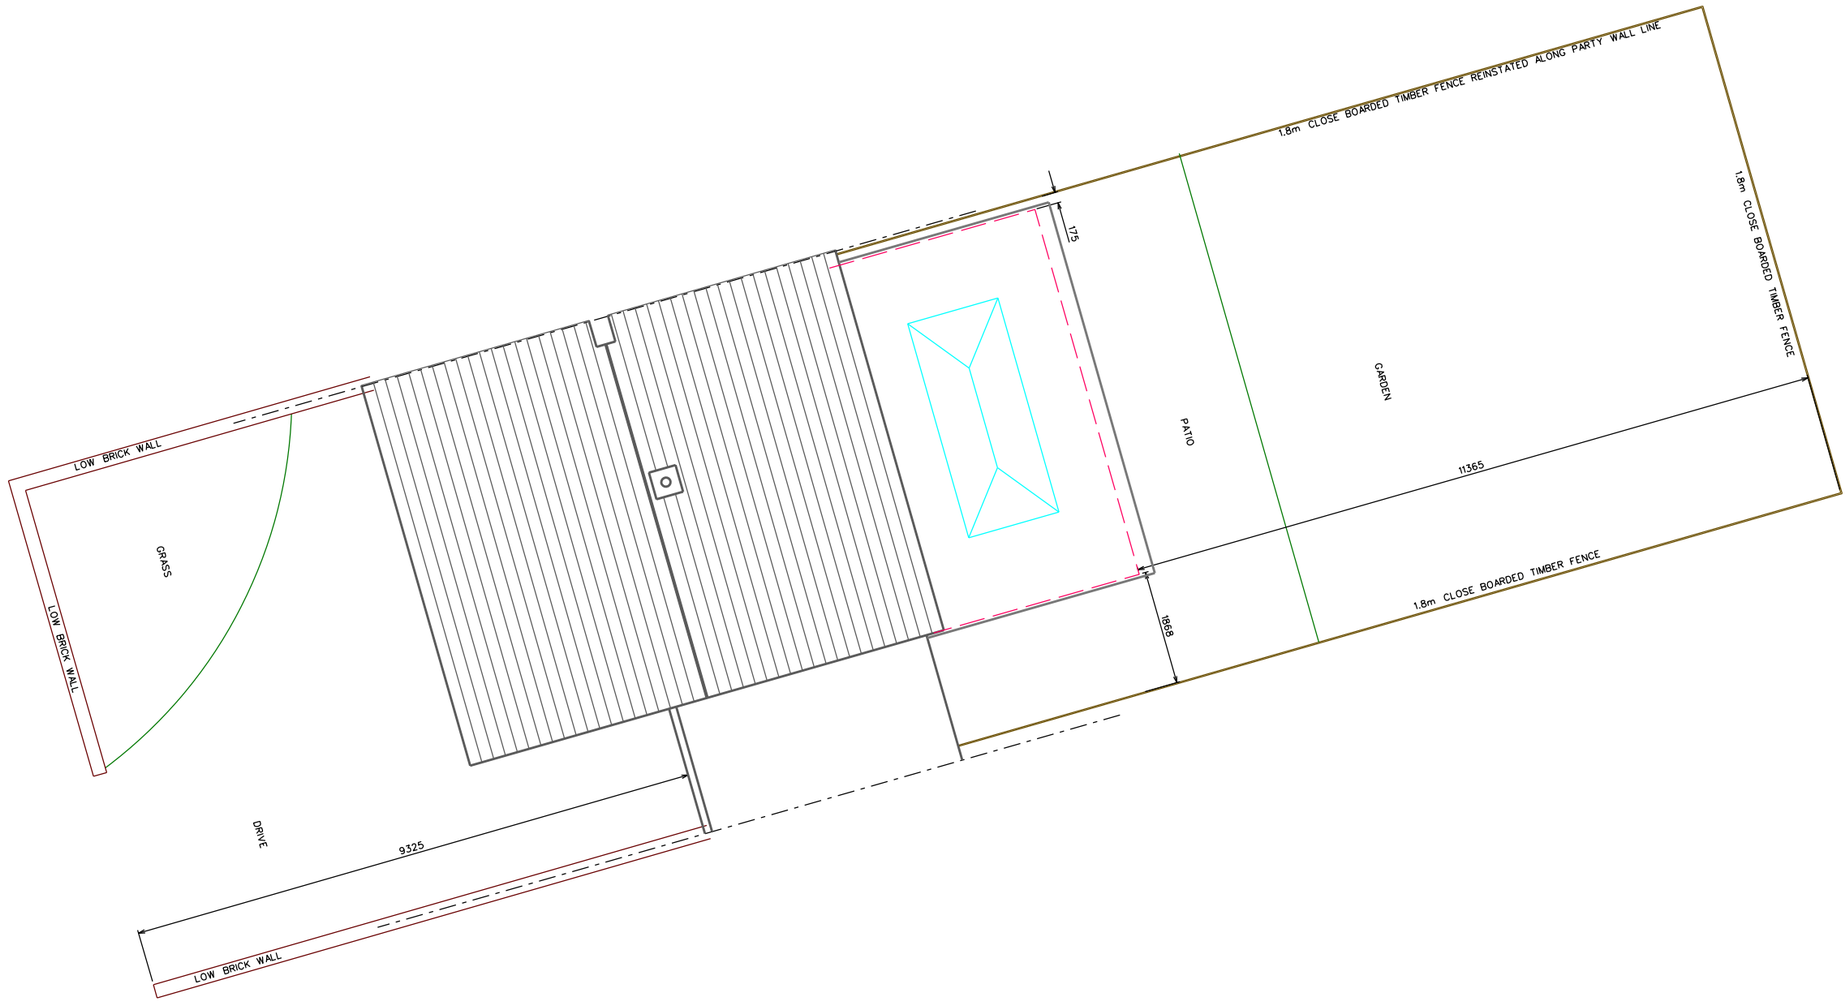


REVISION DATE / DESCRIPTION

REVISION 'A' - 02.04.22
- FENCE LINE CORRECTED
- BOUNDARY DIMENSIONS UPDATED
- FRONT GARDEN INTRODUCED
- SHEET ROTATED

PROJECT NAME

PROPOSED EXTENSION
AT 66 FELTON AVENUE,
SOUTH SHIELDS,
NE34 6RY

DRAWING TITLE

PROPOSED SITE PLAN

DATE	DWG NO.
15-03-22	C-04
SCALE	REV
1:50 @ A1 1:100 @ A3	A