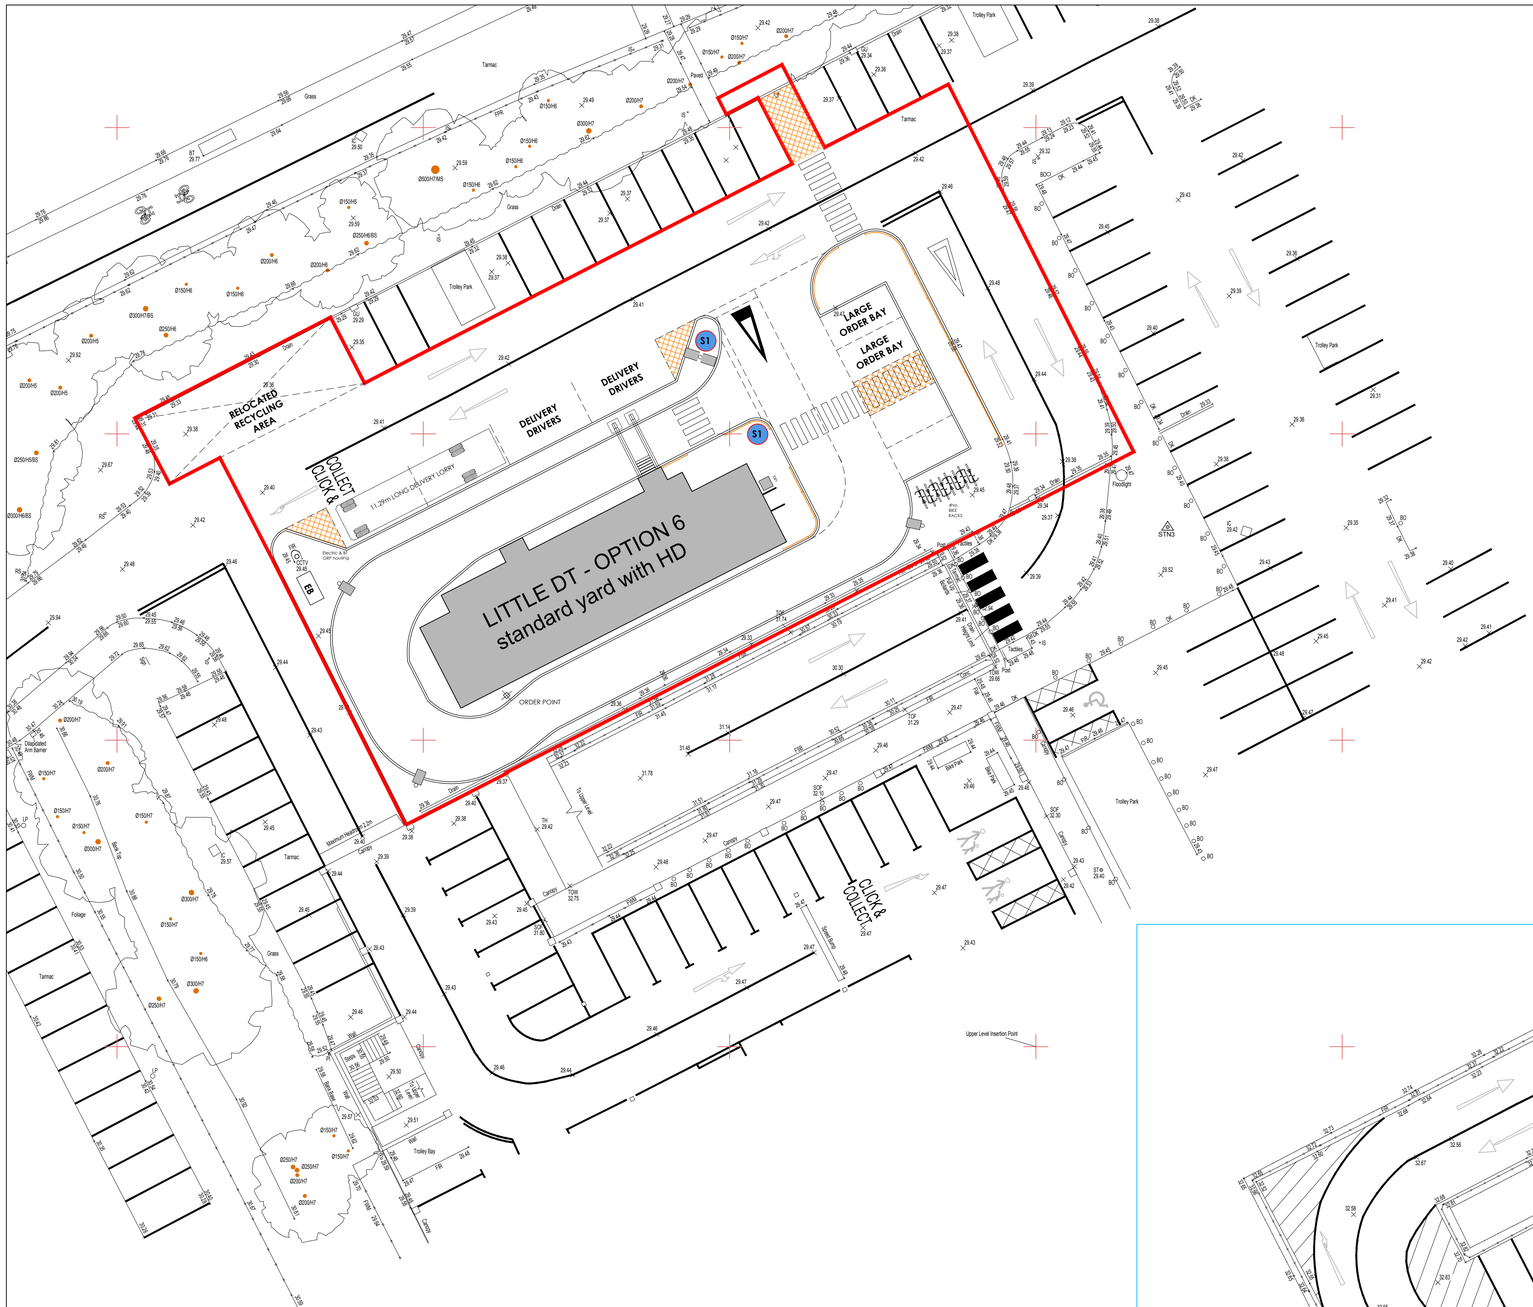


EB ELECTRICAL BOX

DK DROP KERB

DOUBLE LIGHT FITTING

SINGLE LIGHT FITTING


PEDESTRIAN BARRIER

2No BIKE RACK

WASTE BIN

S1 SINGLE SIDED SIGN NO ENTRY FACING CAR PARK

Upper Level Car Park

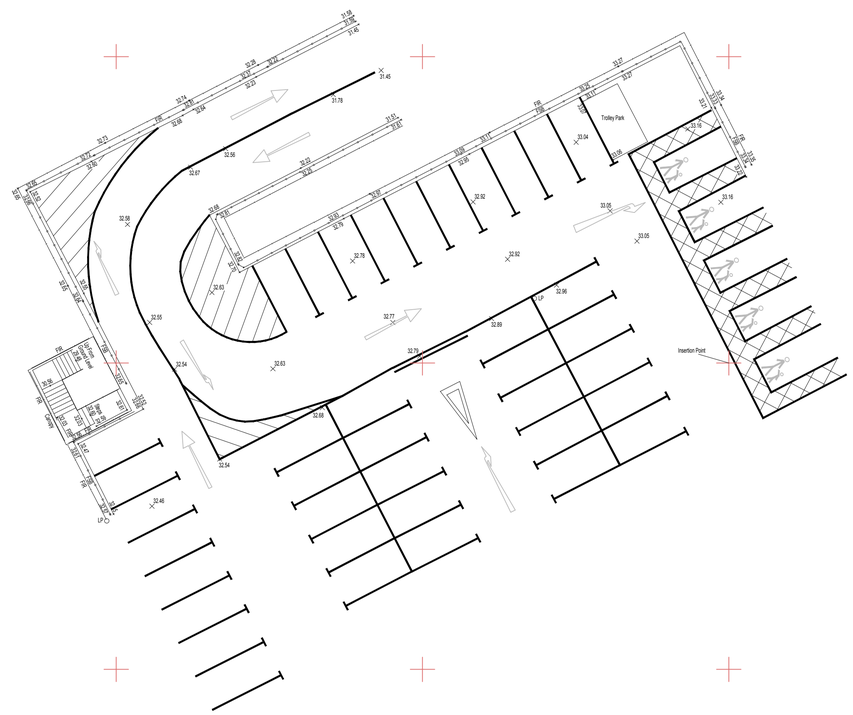

NOTE - CAD INFO PROVIDED BY OTHERS.
ALL DIMENSIONS TO BE CHECKED ON SITE.
DO NOT SCALE FROM THIS DRAWING.

REV	DATE	DESCRIPTION
E	04/05/22	RED LINE AMENDED
D	25/04/22	ADDITIONAL CYCLE PARKING SHOWN
C	14/04/22	EXT FURNITURE & KEY ADDED
B	13/04/22	RELOCATED RECYCLING AREA SHOWN
A	08/04/22	UPDATED IN ACCORDANCE WITH COMMENTS

PYE DESIGN ARCHITECTS
RIBA Chartered Practice
29 Market Street
Hindley
Wigan
WN2 3AE
01942 256007
www.pyedesign.co.uk
info@pyedesign.co.uk

PLANNING

SITE ADDRESS

ASDA BOLDON SUPERCENTRE
NORTH ROAD
BOLDON COLLIERY
NEWCASTLE UPON TYNE
NE35 9ER

DRAWING TITLE

PROPOSED SITE PLAN

DRAWN BY	CHECKED	DATE
SPO	ARP	APR 2022
STORE NO.	SCALE @ A1	
	1:200	

DRAWING NO.	REVISION
4179 - PL - 04	E