
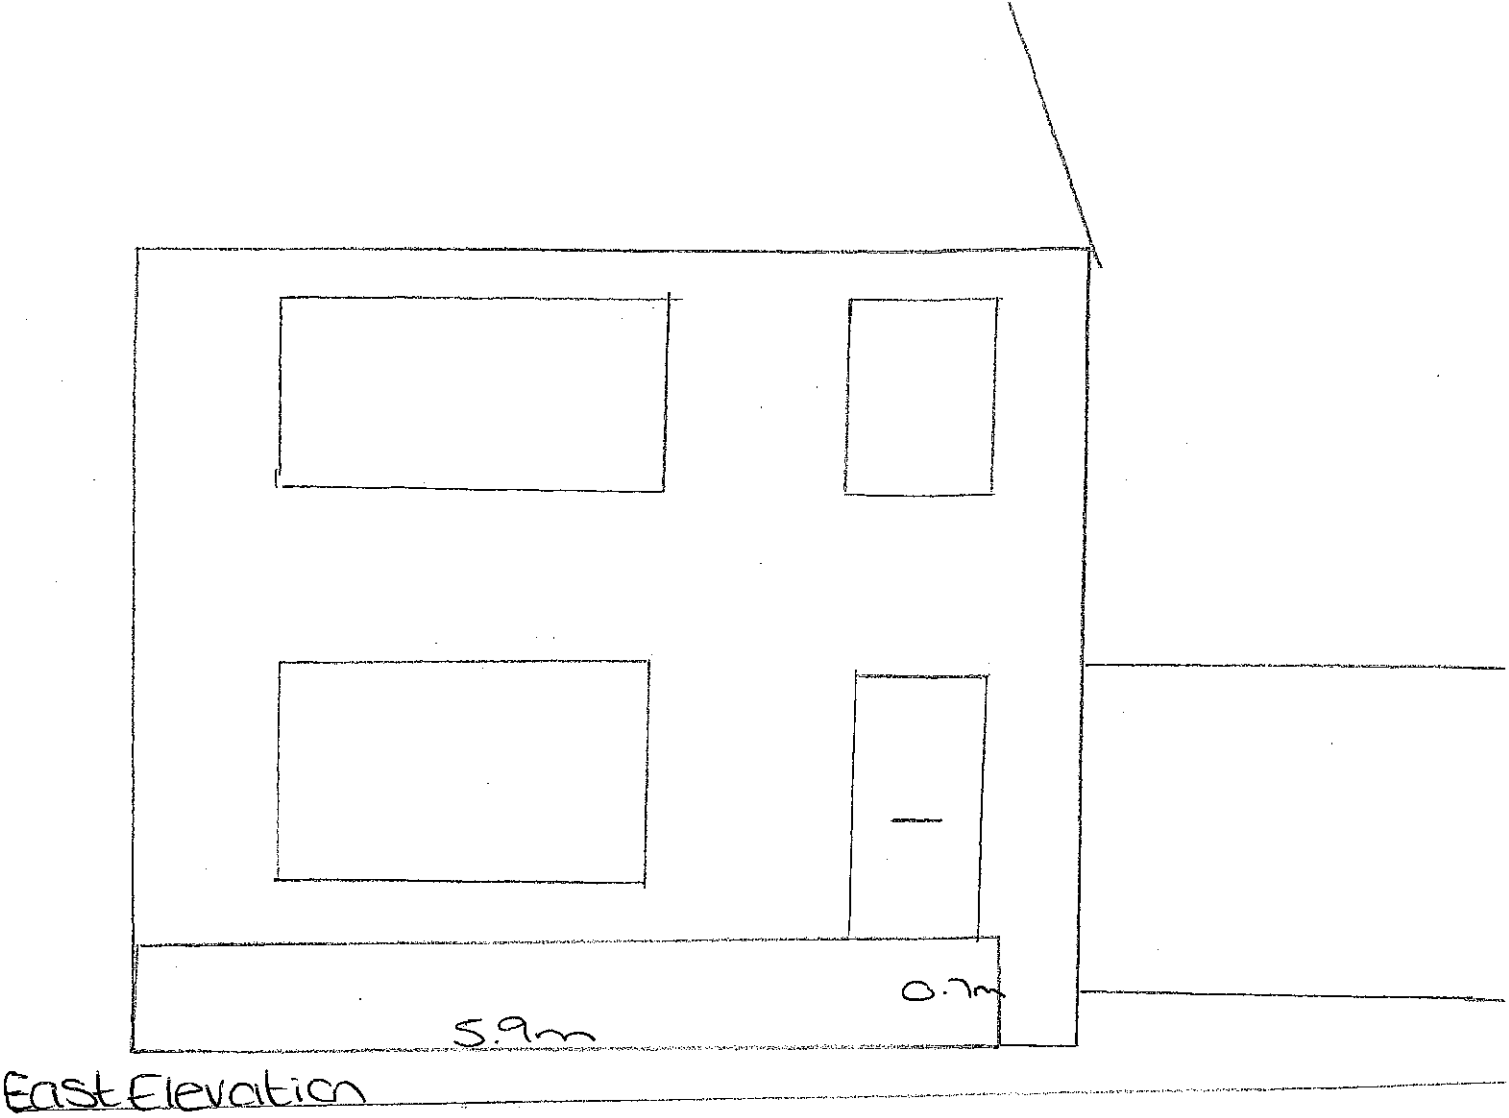


East Elevation

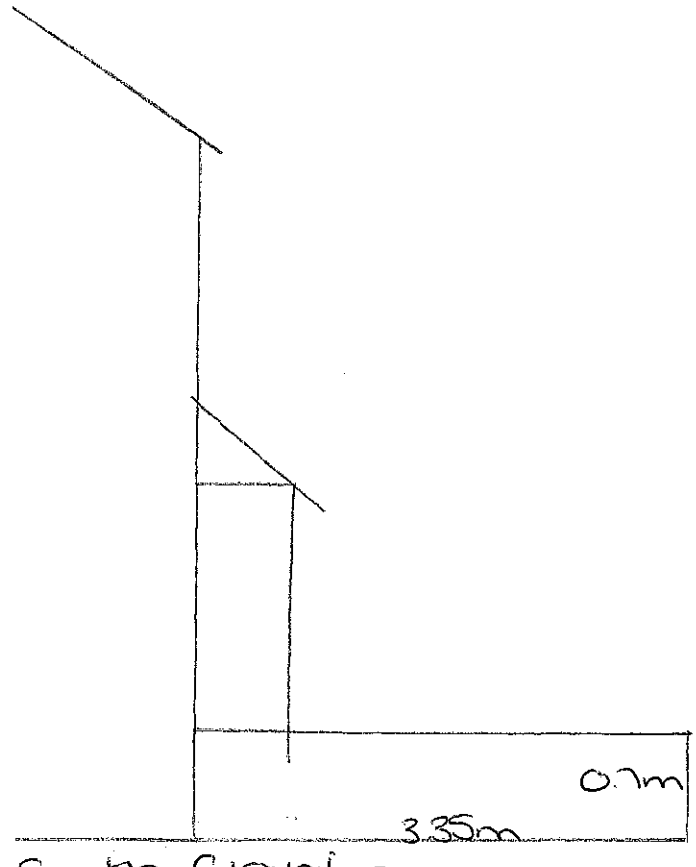

South Elevation

5 Summerhill Road Scale 1:50 Current Elevation