
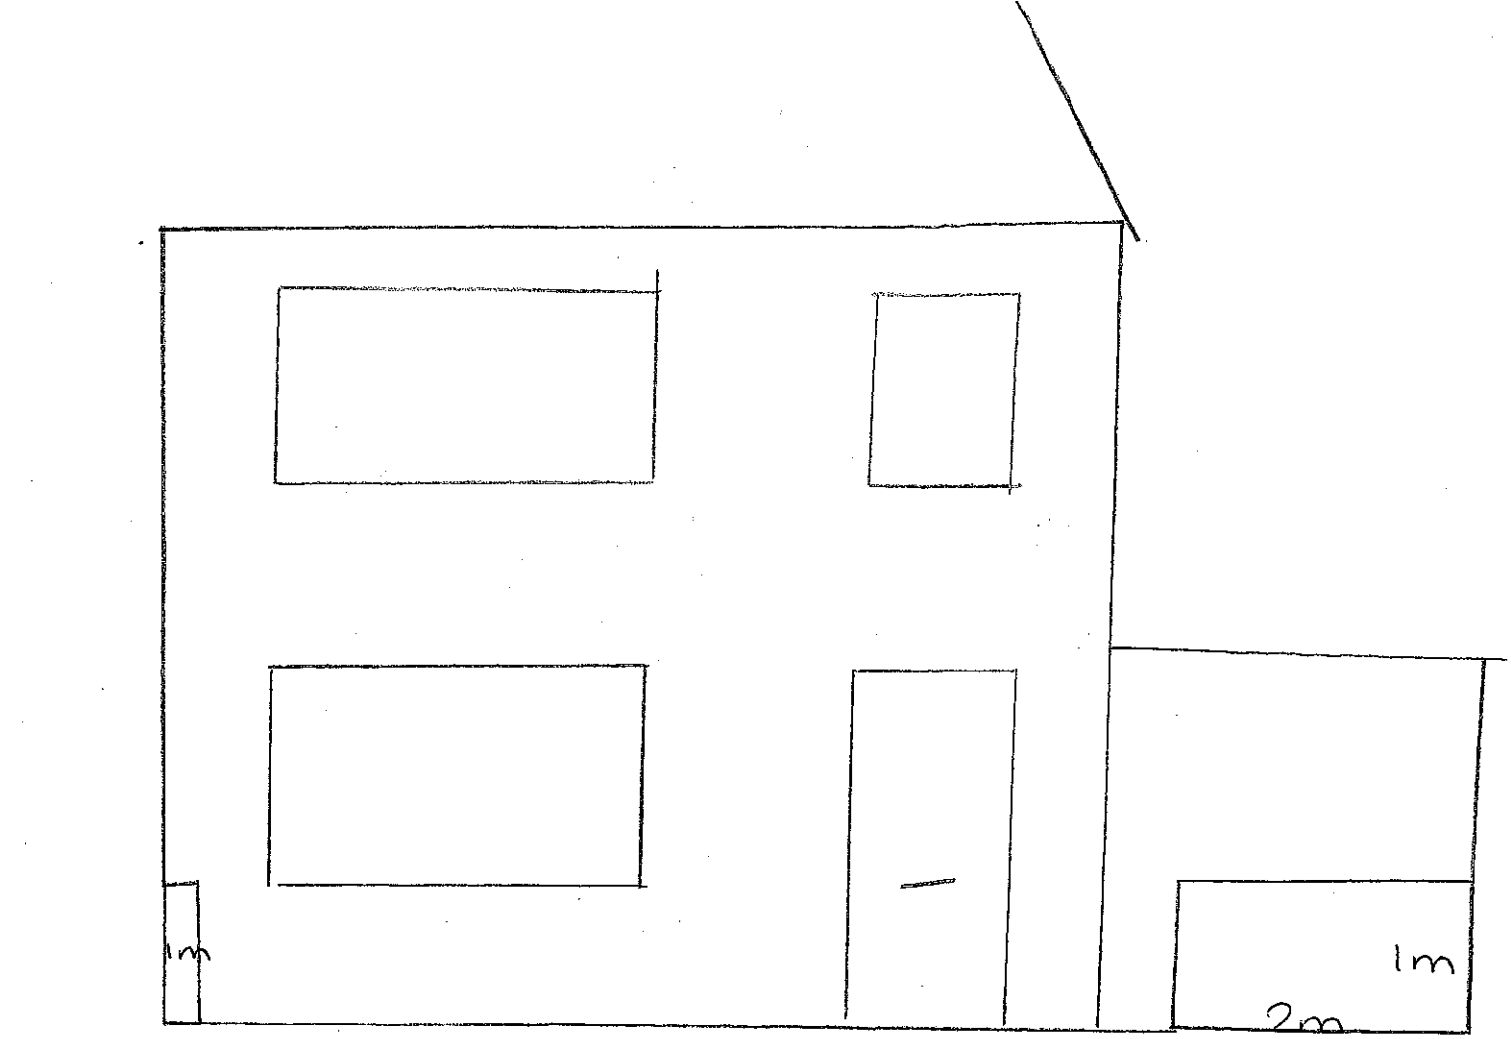


East Elevation

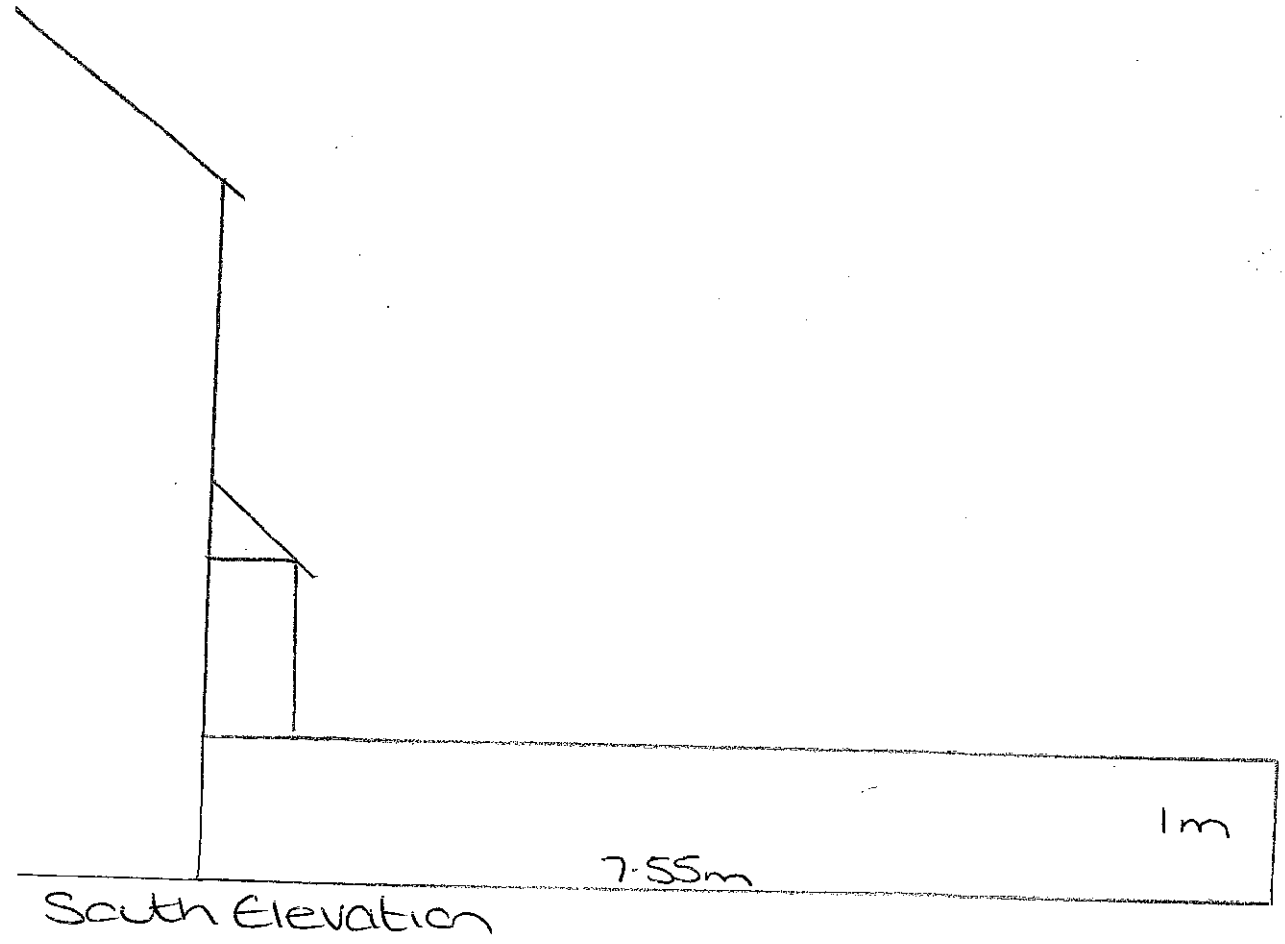

South Elevation

56 Summerhill Road Scale 1:50 Proposed Elevation