
COPYRIGHT OF ARTISAN ARCHITECTURE.


DO NOT SCALE FROM THIS DRAWING
USE ANNOTATED DIMENSIONS IN ALL CASES.
ALL DIMENSIONS TO BE CHECKED ON SITE.

REPORT ANY DISCREPANCIES TO ARCHITECT
IN WRITING BEFORE PROCEEDING.

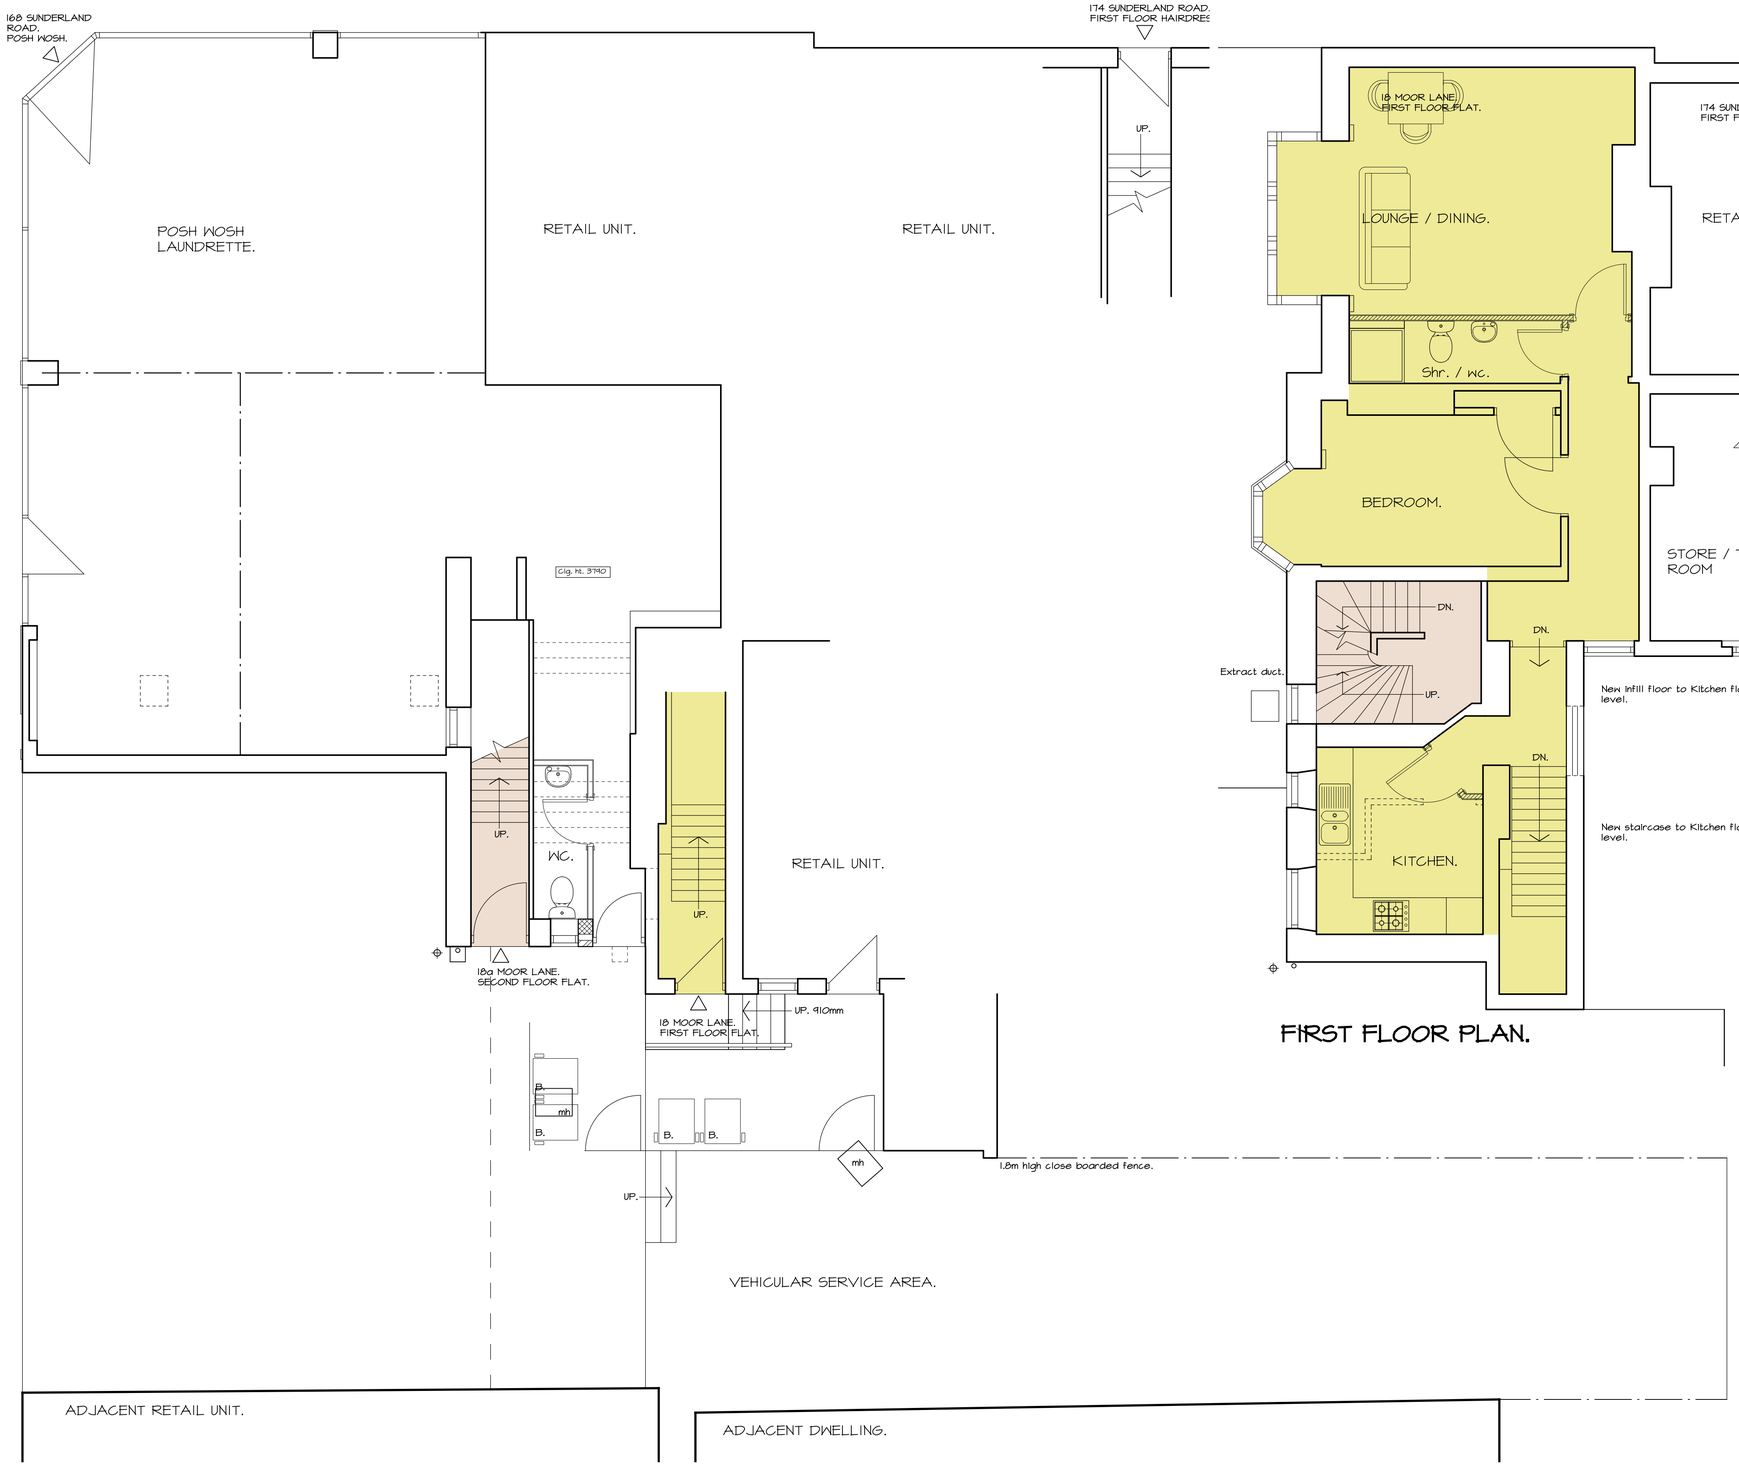

GROUND FLOOR PLAN / SITE LAYOUT.

FIRST FLOOR PLAN.

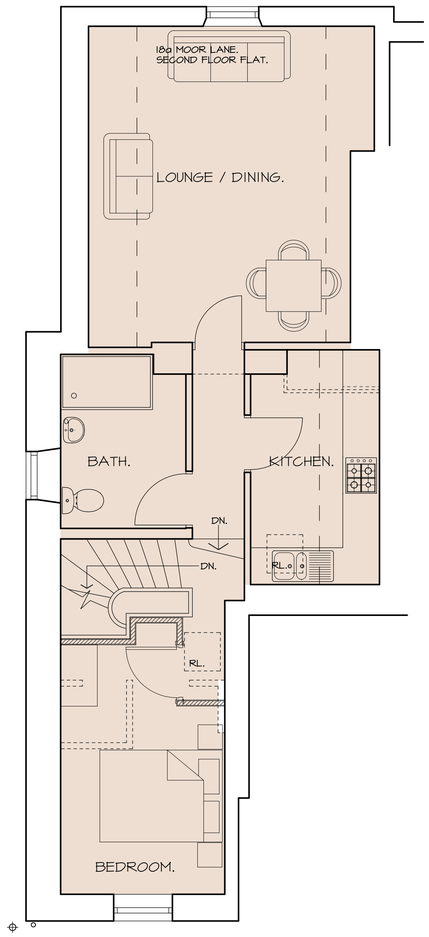

SECOND FLOOR PLAN.

ARTISAN ARCHITECTURE
SOUTH SHIELDS BUSINESS WORKS
HENRY ROBSON WAY, SOUTH SHIELDS
TYNE & WEAR, NE33 1RF
Tel No. 07749 041560 EMAIL : info@artisanarchitecture.co.uk

PROJECT: 18 &. 18a MOOR LANE, SOUTH SHIELDS.

TITLE: PROPOSED APPARTMENT PLANS.

SCALE @ A1: 1:50

DATE: APRIL 2022

DRAWING NUMBER: A/3528/203A

DRAWING STATUS: PLANNING

CIAT CHARTERED PRACTICE