



FRONT ELEVATION AS PROPOSED



REAR ELEVATION AS PROPOSED

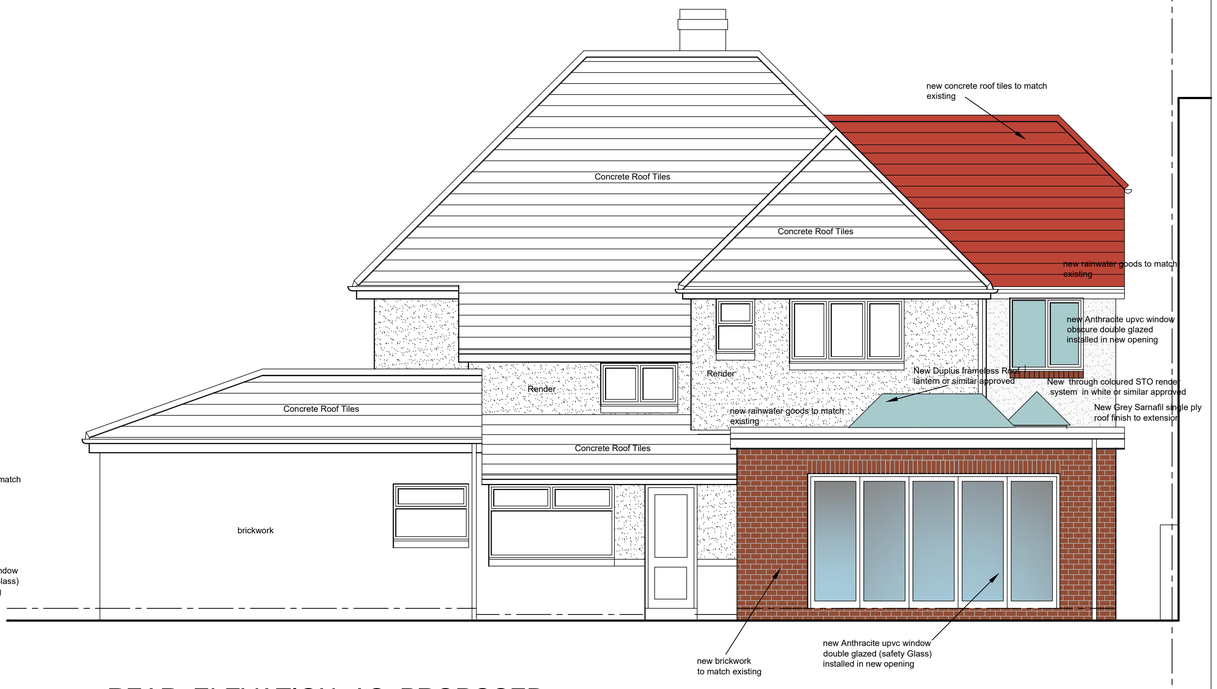

SOUTH EAST GABLE ELEVATION AS PROPOSED

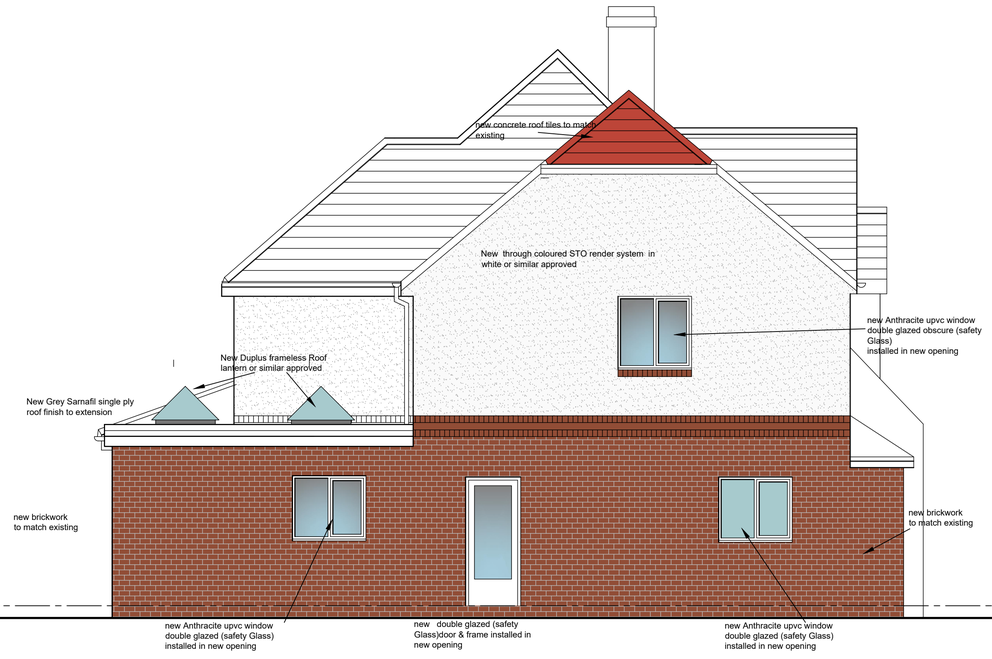

NORTH WEST GABLE ELEVATION AS PROPOSED

REVISED TO PLANNING COMMENTS 19.10.2022
REVISED TO PLANNING COMMENTS 24.02.2023

CLIENT
MR & MRS MASOOD

ADDRESS
215 SUNDERLAND ROAD
SOUTH SHIELDS
SOUTH TYNESIDE

JOB TITLE
215 SUNDERLAND ROAD
SOUTH SHIELDS
SOUTH TYNESIDE
NE34 6AQ

ELEVATIONS AS PROPOSED

contractor to note
All dimensions to be checked on site
Figured dimensions to be taken in preference to scaling
Any discrepancies to be reported to the Architect immediately

SCALE 1 : 50 @ A1

DATE

DWG No 953 /04

REV No .A.