
South Tyneside Council

Economic Regeneration

Projects		Drawing Title	
Site Plan		Hubbert Street Boldon Colliery	
Project Code	Dwg. No.	Drawn By: PM	Date: 30/08/22
		Checked By:	Date:
		Scale 1: 250	Size: A4
Rev	Date	OS Ref	Chkd

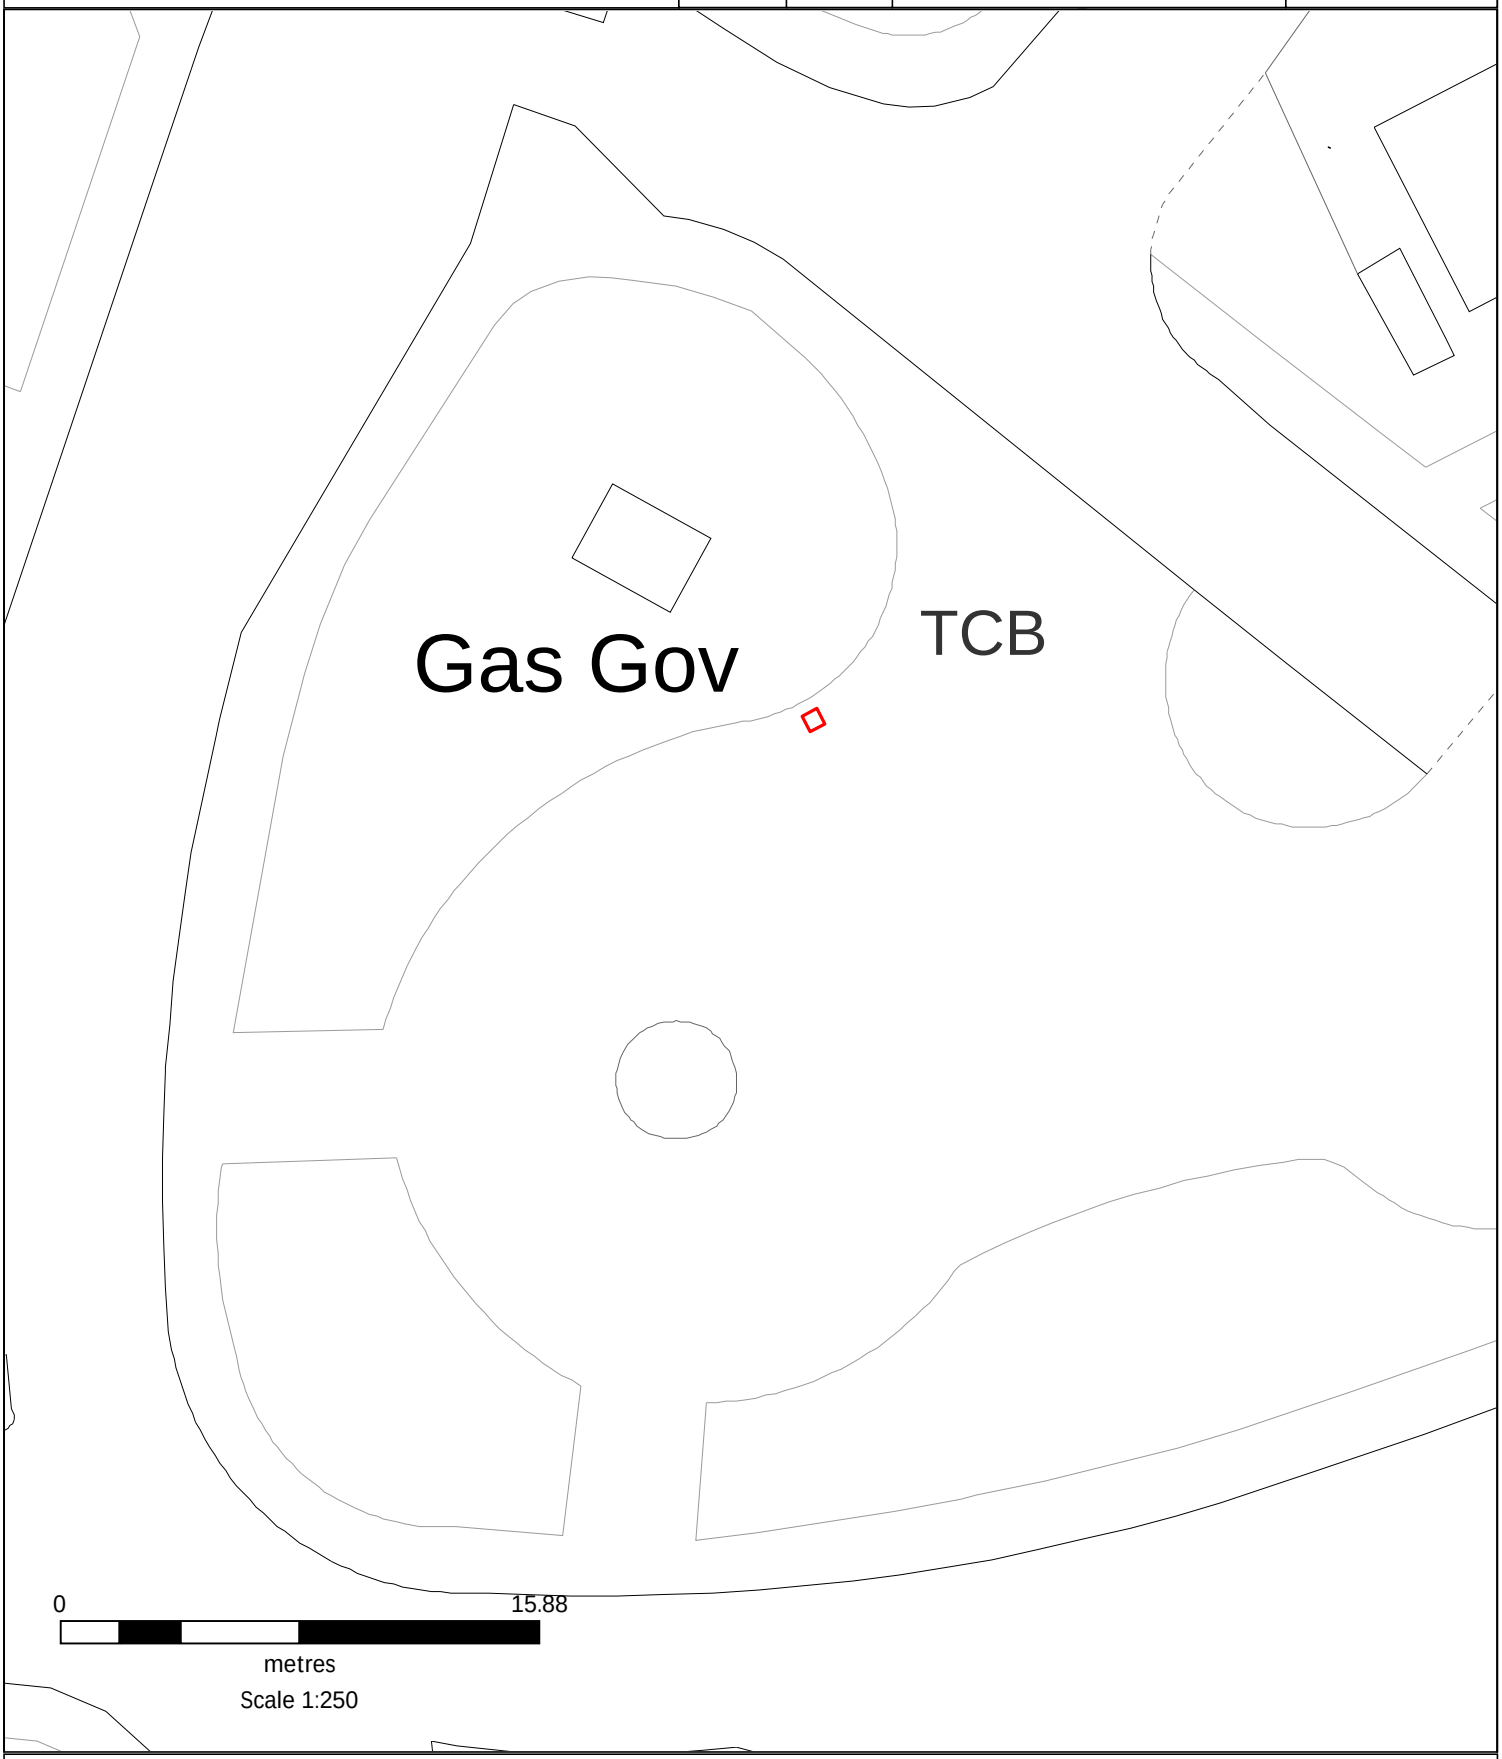

Ordnance Survey data has been reproduced from 1/1250 Ordnance Survey Maps with the permission of the Controller of H.M. Stationery Office. Crown Copyright reserved. Licence No. 100019570