
REV. A - 04.11.22
01) SCALE BAR ADDED

EXISTING SITE & ROOF PLAN

0 1 2 3 4 5 6 7 8 9 10
METRE SCALE BAR

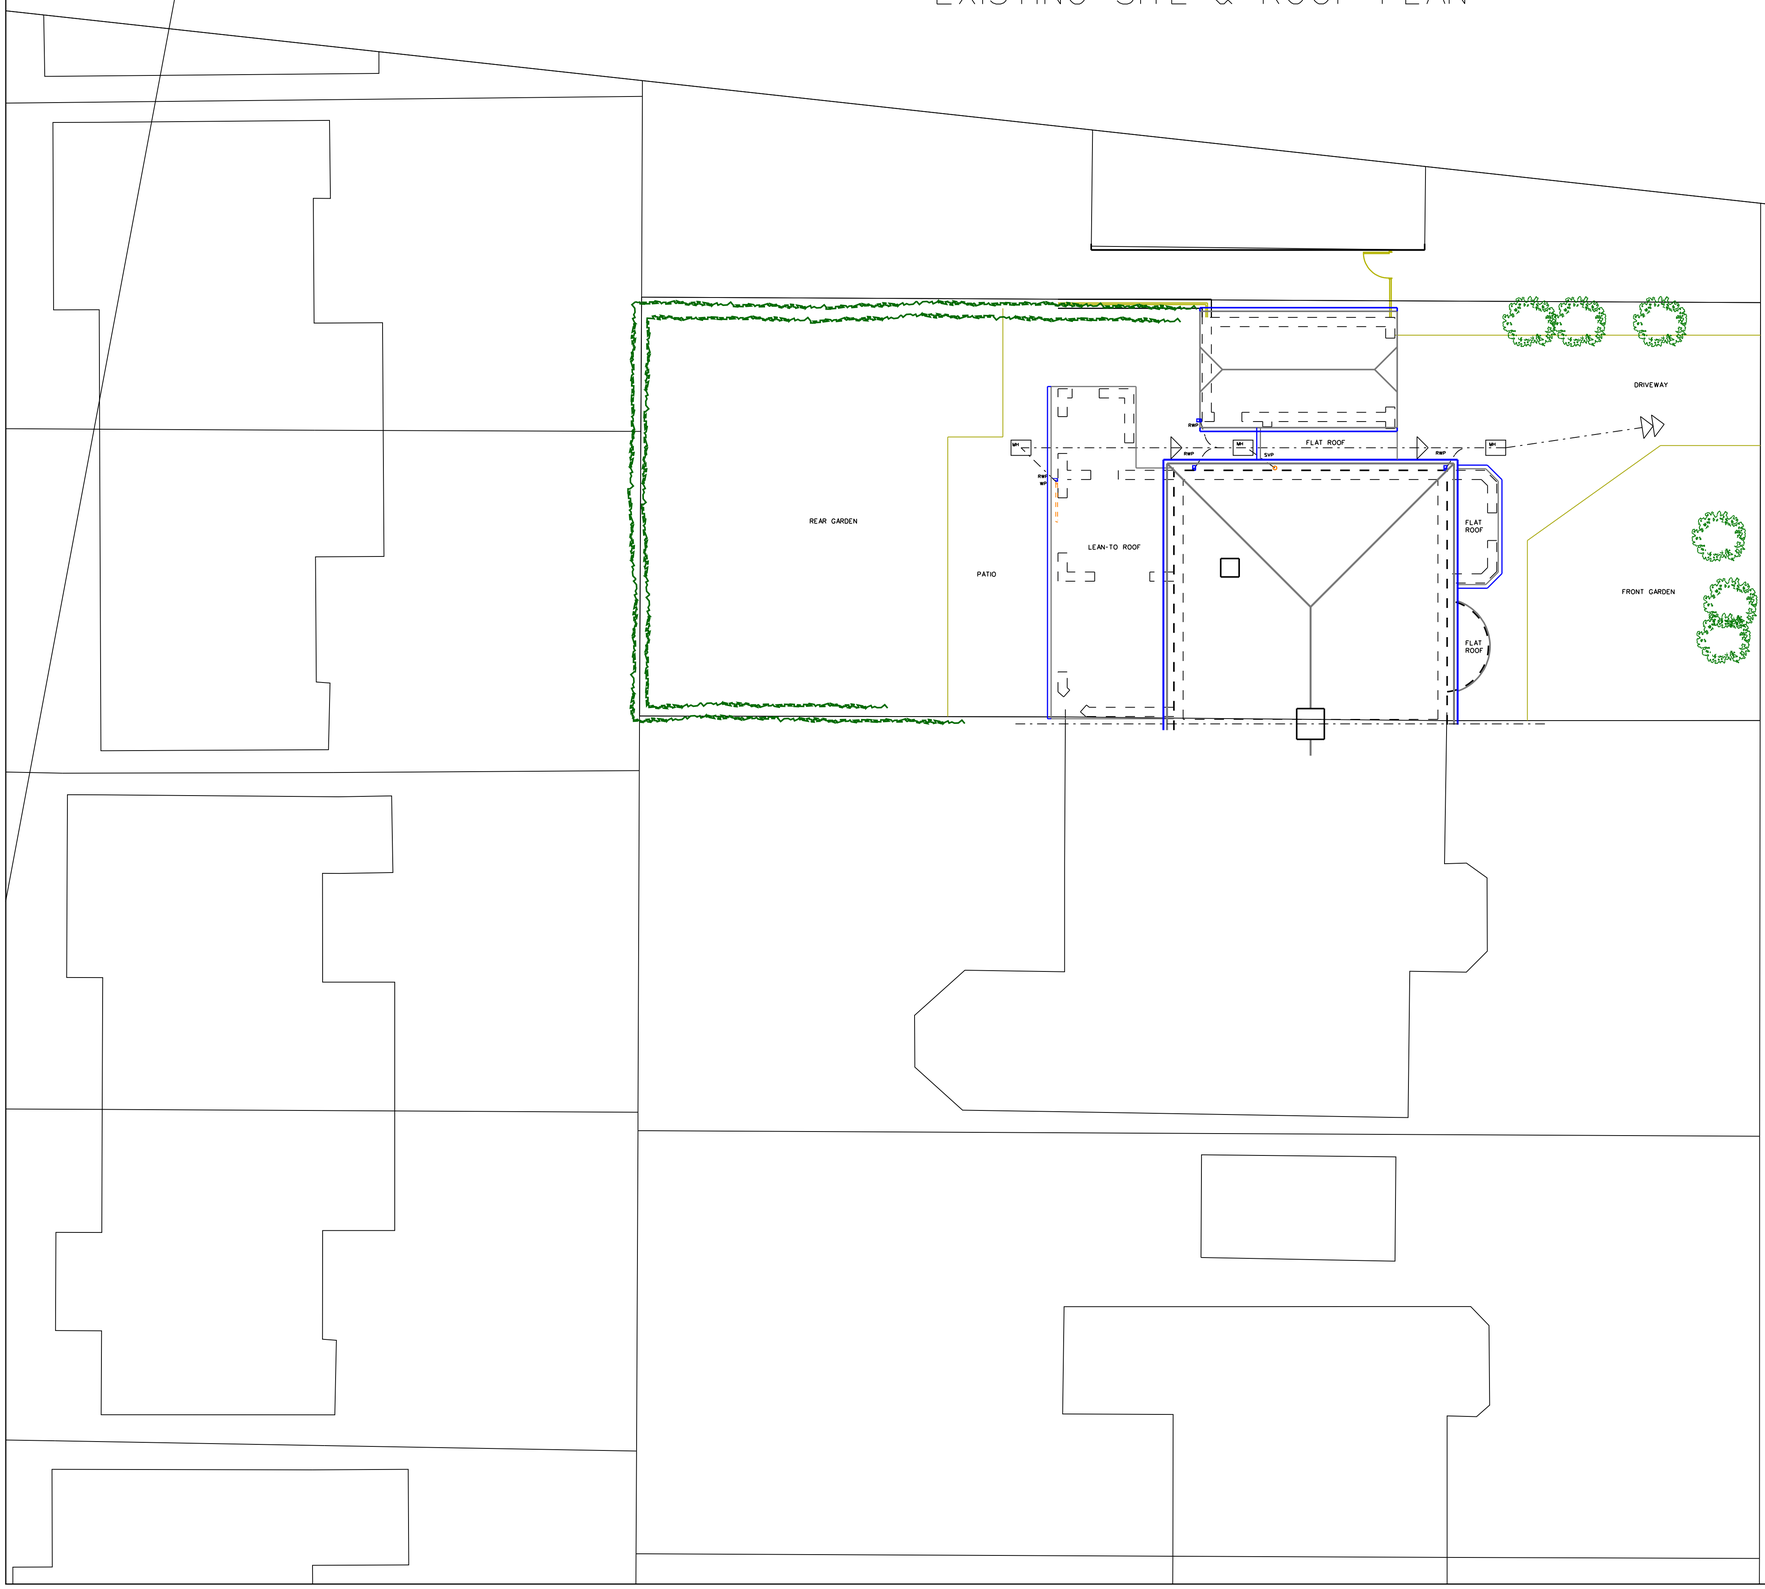

REVISION
A

NORTH

STAGE: PLANNING

PROJECT
PROPOSED AMENDMENTS & EXTENSION
@ 142 KING GEORGE ROAD,
SOUTH SHIELDS, NE34 0ET

DRAWING
EXISTING SITE & ROOF PLAN

PROJECT NO.	DRAWING NO.	REVISION
3568	C-01	A
DATE	SCALES	DRAWN BY
AUG '22	1:100@A1 1:200@A3	DJB

MARIO MINCHELLA ARCHITECTS

UNIT 4, WITNEY WAY,
HI-TECH VILLAGE,
BOLDON BUSINESS PARK
TYNE AND WEAR
NE35 9PE

T: 0191 3002227

W: WWW.M-M-A.NET
E: INFO@M-M-A.NET

THIS DRAWING IS COPYRIGHT OF MMA

NOT TO BE SCALED
ALL DIMENSIONS TO BE CHECKED ON SITE