
ALL DIMENSIONS BELOW ARE IN MM

FRONT ELEVATION (SCALE 1:10)

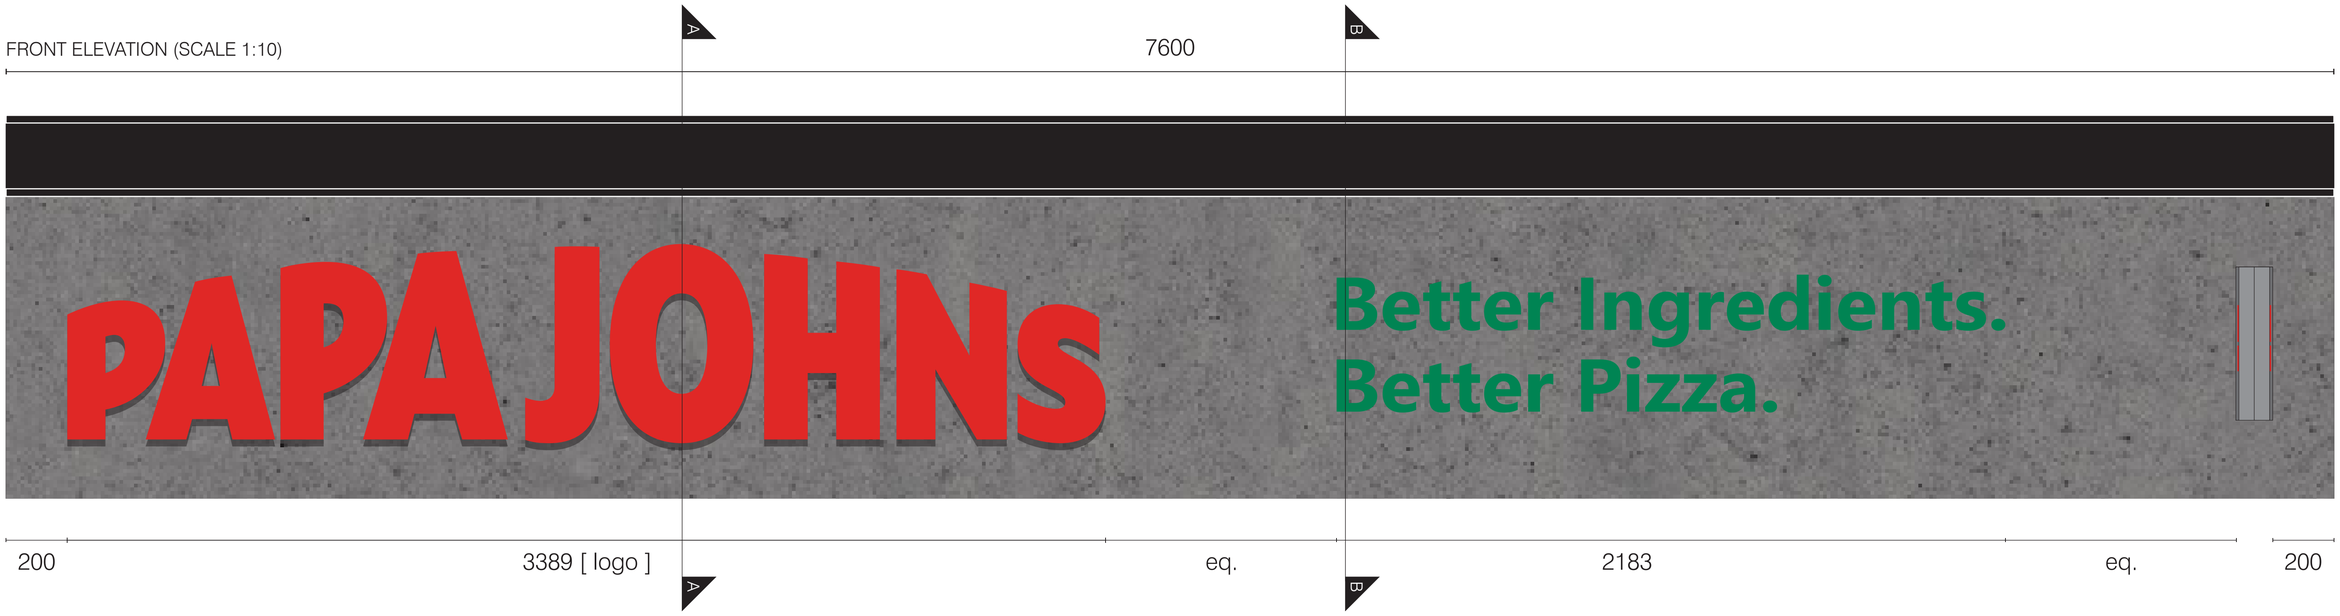

PJ EXT 2022 - 01


Single sided part illuminated panel sign complete with internally illuminated lettering.

Back panel face & 80mm deep returns to be fabricated from 3mm aluminium complete with angle rails to top and bottom. Face of panel to be pacer cut with BIBP Apertures to be further backed with 3mm thick green A600 acrylic to illuminate. Area behind to be further fitted with folded 3mm white ACM lighting tray. Tray to carry PS31 70lm cool white LED's and transformer. Fascia to be powder coated Ral 7004 Grey satin with applied digitally printed Stone affect Mactac Bubblefree (10YR) vinyl complete with clear Matt laminate.


1no set of individually illuminated 'PAPA JOHNS' text fitted to face. Letter faces to be cut from 5mm thick red A402 acrylic rebated to rear to suit 80mm deep returns fabricated from 0.9mm descaled stainless steel, finished red to match Pantone 485C satin externally and white internally. Letters mounted to face of panel via 20mm thick white foamex backtrays. All to be internally illuminated via PS31 31lm red LED's.

Area above 990 high to be further fitted with folded 3mm aluminium panels 30mm returns. To be powder coated RAL 9005 Black satin.


SCALE 1:10 SIDE ELEVATION

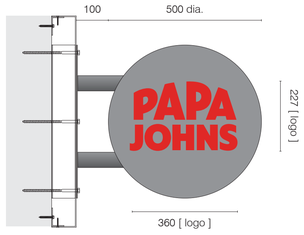

FRONT ELEVATION

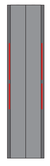

FRONT SECTION

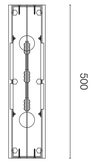

PJ EXT 2022 - I I P S

Double sided internally illuminated projecting sign to comprise: 3mm thick aluminium framework 100mm wide with 25mm rims to form channel, 2 No projecting arms each cut from 50mm x 50mm x 3mm aluminium hollow section welded onto a suitable fixing plate and welded to framework. The framework clad either side with a fabricated 3mm thick aluminium panel with 50mm deep returns. Panels each aperture cut with logo section detail and further fitted with pushed through 10mm red A402 acrylic. All surfaces finished internally white and externally green RAL 7005 Grey satin. Reg mark to be further applied with red vinyl.


Sign internally illuminated by means of PS31 31lm red LED's assembled on an internal ACM lighting tray.


Sign fixed to right hand side of fascia panel via internal 'top hat' support hidden within fascia.

SCALE 1:5




SCALE 1:10

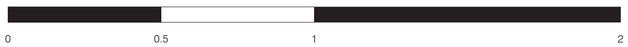

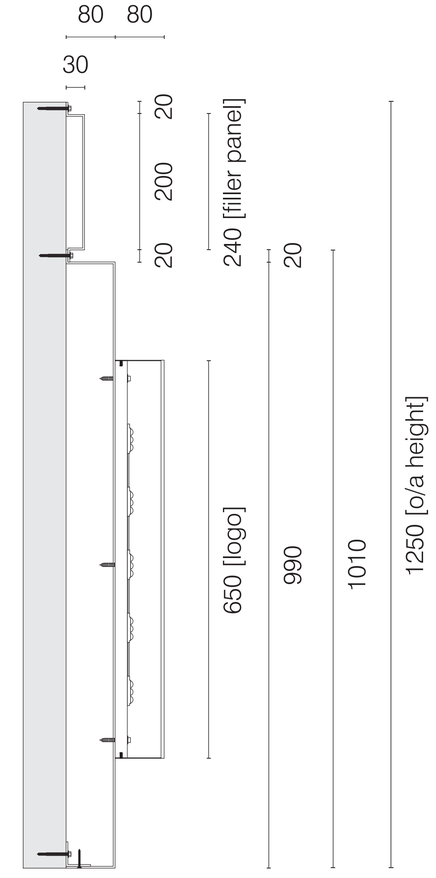

SECTION A - A (SCALE 1:5)

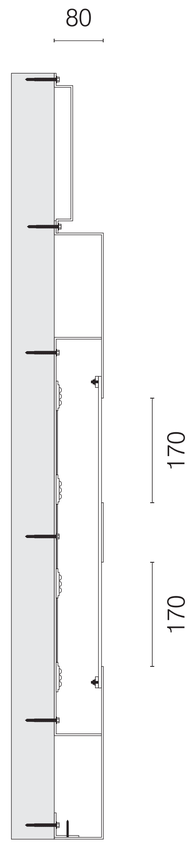

SECTION B - B (SCALE 1:5)

JONSIGNS LTD signs of distinction

Cawthorn House, 24 Saltmeadows Road, Gateshead, Tyne & Wear, NE8 3AH.
Tel: (0191) 478 2200 **Fax:** (0191) 478 2266 **Email:** enquiries@jonsigns.co.uk **Web:** www.jonsigns.co.uk

Vehicle & Fleet Liveries | Shop Fascias | Window Graphics | Flexiface Signage | Neon & LED Lighting | Bespoke Metal Fabrication | 3D Lettering | Large Format Digital Printing | Exhibition & Display Systems | CNC Routing
© 2012 Plans and artwork are the exclusive copyright of Jonsigns Ltd. All rights reserved.

Client: Papa Johns
Project: South Shields
Job Number: 43047
Designer: Ciaran Costello
Date: 01/11/22