



existing site and roof plan

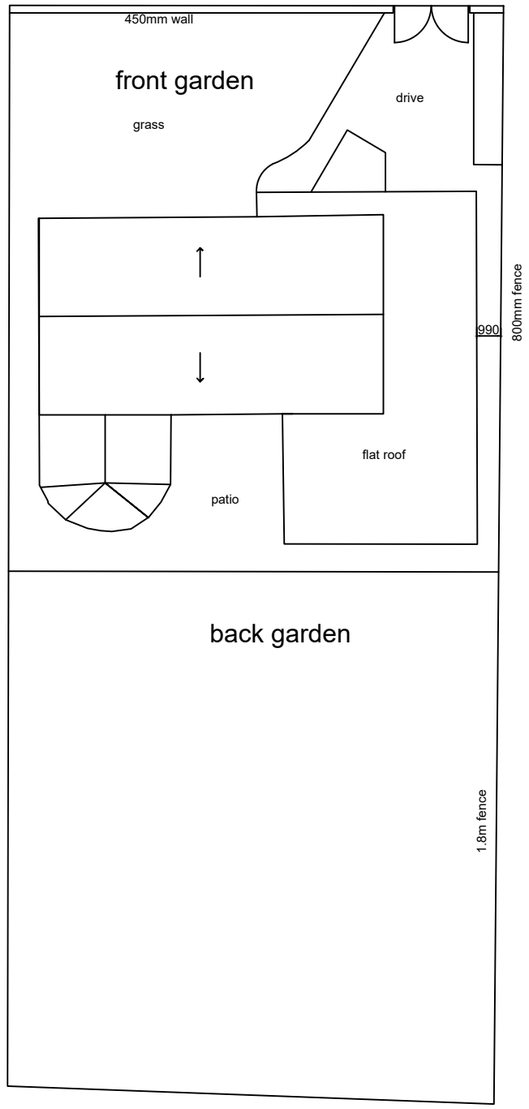

existing site and roof plan

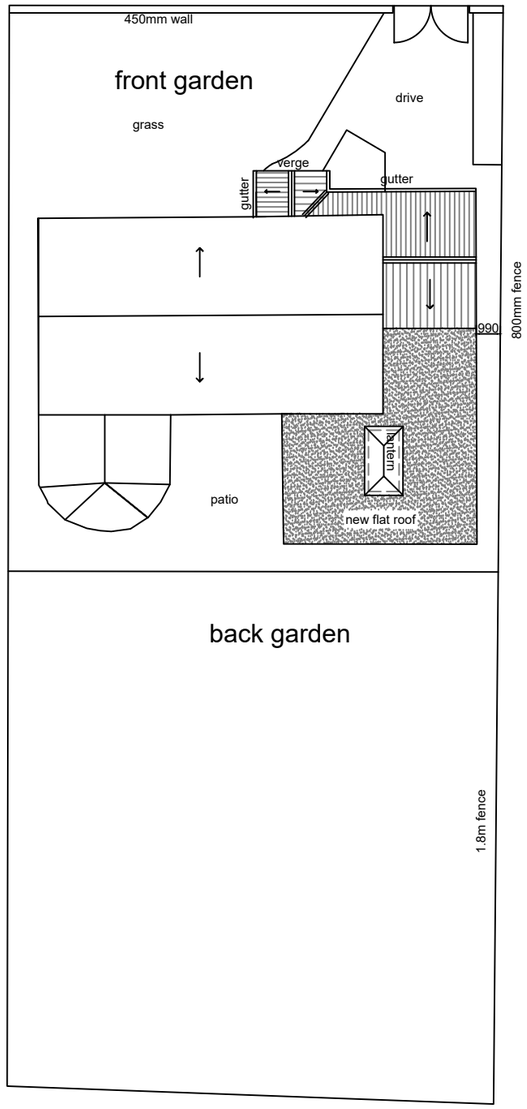

North

location plan
scale 1:1250

North

cummings
Architects Limited
17 Killingworth Drive • Sunderland • SR4 8QQ• Tel: 07985442755
e-mail: info@cummingsarchitects.co.uk

PROJECT
187 King George Road, South Shields
NE34 0EX

DRAWING TITLE
site and roof plans

DATE	SCALE	JOB NO.	DRAWING NO.	REV.
11.10.22	200@ A3	22170	01	*

Copyright and design protection of Cummings Architects Limited. Cummings Architects LTD. accepts no liability to third parties arising out of the unlawful reproduction or use of this drawing.
Dimensions to be confirmed on site before work commences & ordering of materials. Any discrepancies must be reported to Architect before any work is undertaken. This drawing is to be read in conjunction with relevant consultants information and specifications.

A Member of the Royal Institute of British Architects