
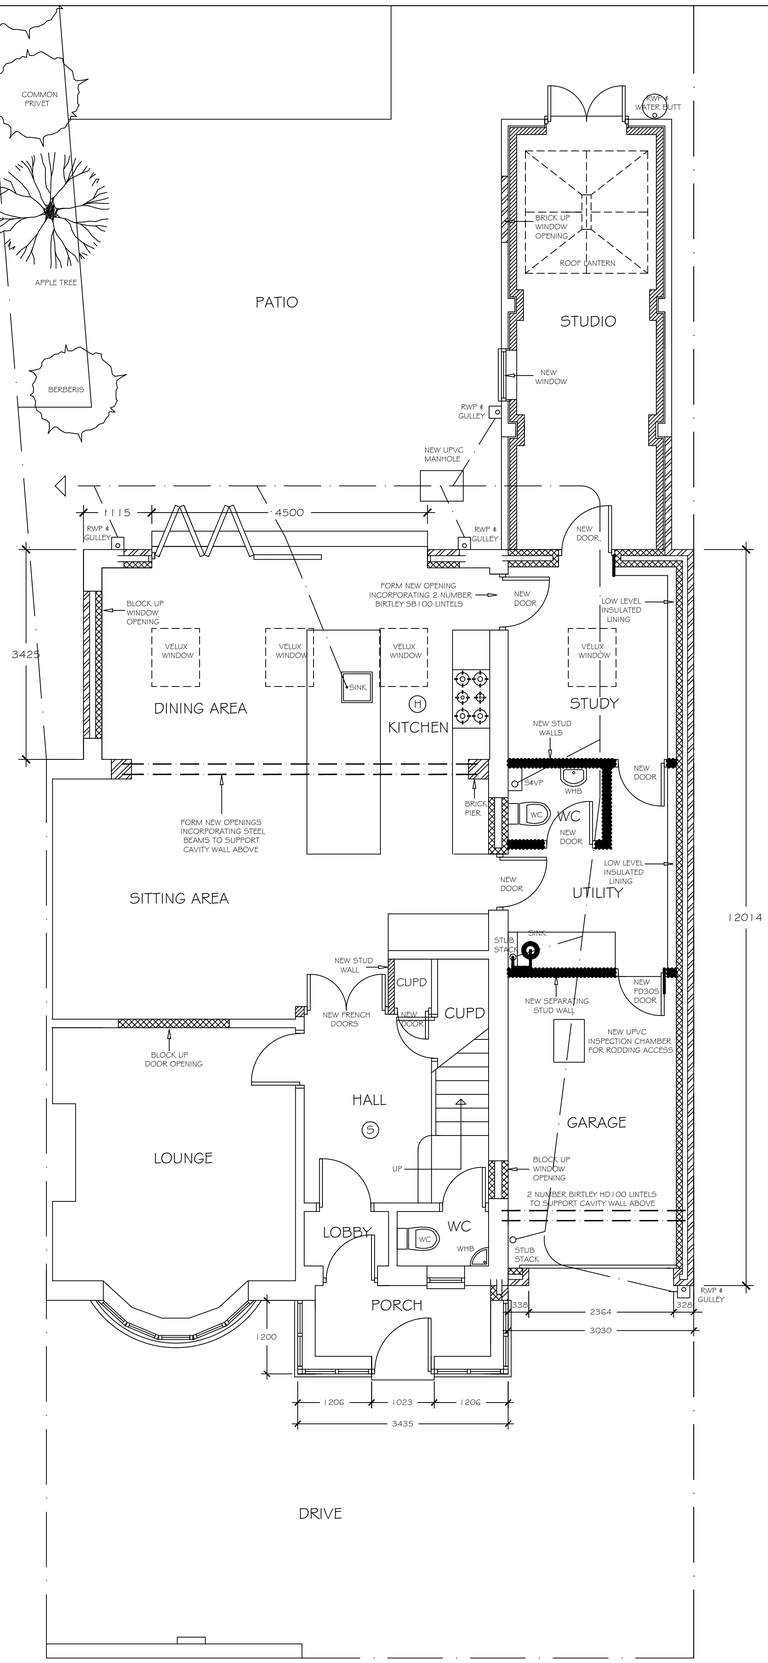


PROPOSED GROUND FLOOR PLAN

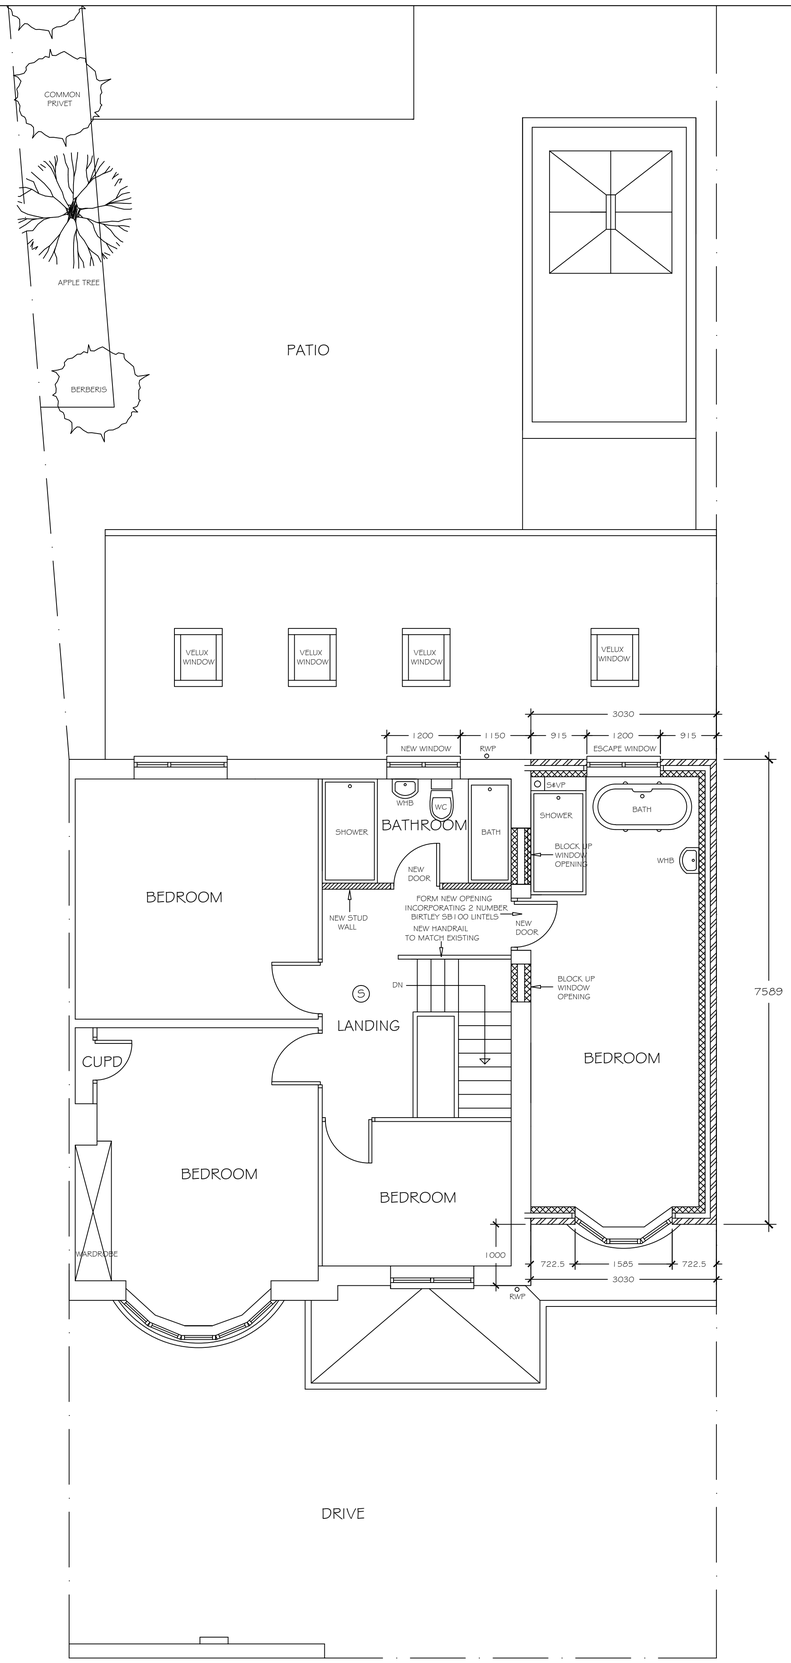


PROPOSED FIRST FLOOR PLAN

FIRE ALARM SYMBOLS

(S) SMOKE DETECTOR

(H) HEAT DETECTOR

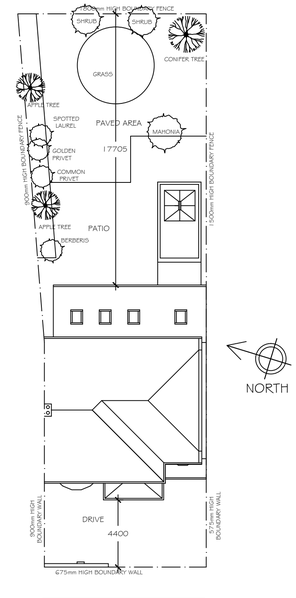

PROPOSED SITE PLAN

(SCALE 1 : 200)

REVISION	DESCRIPTION	DRAWN BY	DATE

KB design Architectural Services

9, FAIRHOLME AVENUE
SOUTH SHIELDS,
TYNE & WEAR,
NE34 6DB.

TEL : 07824427223

Email : mail@kbdesign.org.uk

TITLE

PROPOSED EXTENSIONS
185, KING GEORGE ROAD, SOUTH SHIELDS
PROPOSED PLANS

SCALE	DATE	DRAWN BY
1:50 & 1:200	18.02. 2022	K.BUTLER
PROJECT No	DRAWING No	Revision
0651	3165	

THIS DRAWING AND/OR SPECIFICATION IS THE SOLE PROPERTY AND COPYRIGHT OF KB DESIGN AND MAY NOT BE DISCLOSED TO ANY THIRD PARTY OR REPRODUCED IN WHOLE OR IN PART WITHOUT THE PRIOR CONSENT OF AN AUTHORISED REPRESENTATIVE OF KB DESIGN.