

* 2NO. 254 x 146 x 37 kg/m. U.B.'S
295 x 300 x 150 mm. CONCRETE PADSTONES
TO EACH END BEARING.

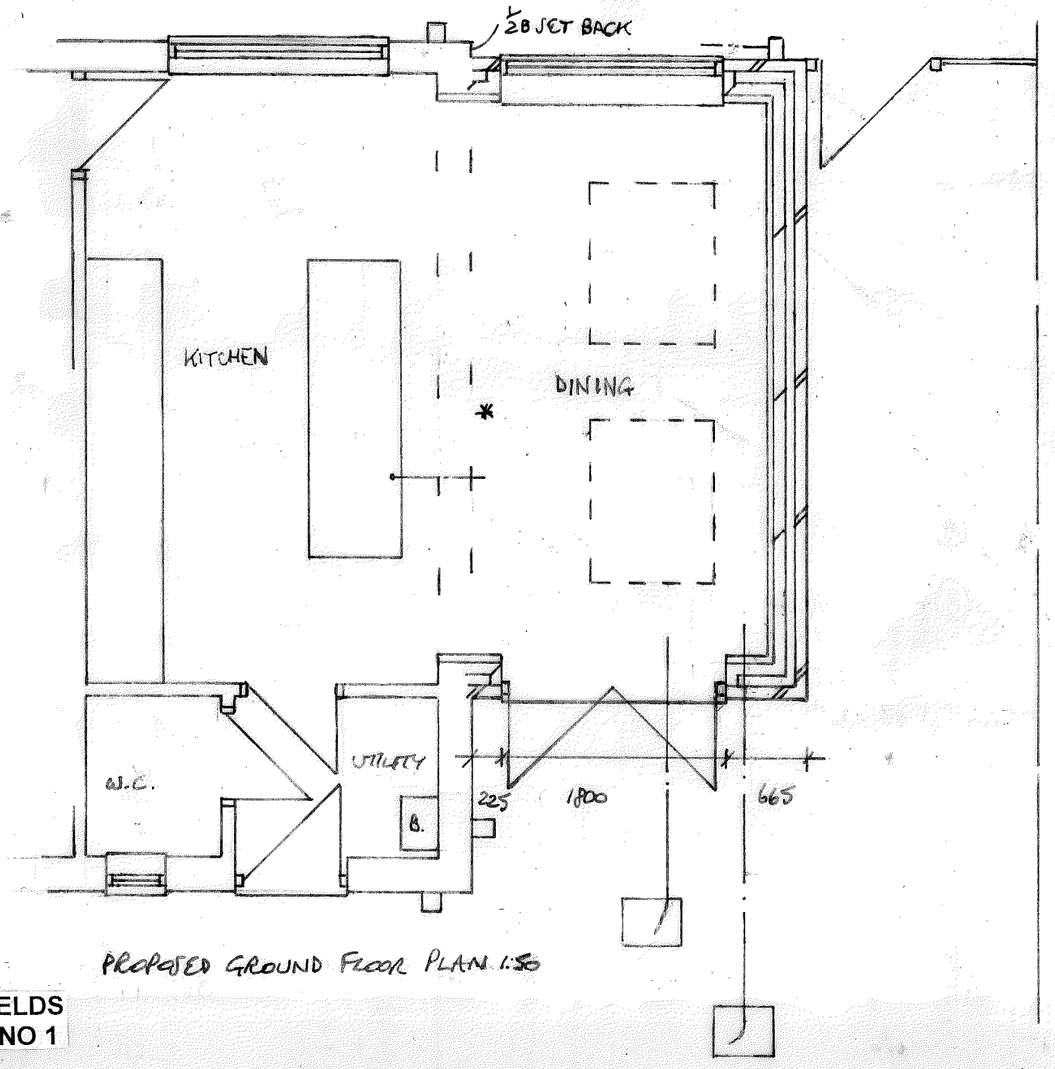

PROPOSED GROUND FLOOR PLAN 1:50

PROPOSED EXTENSION TO 11 HIGH TREES, S. SHIELDS
FOR S. YATES **DRG NO 1**

PROPOSED FRONTAGE 1:50

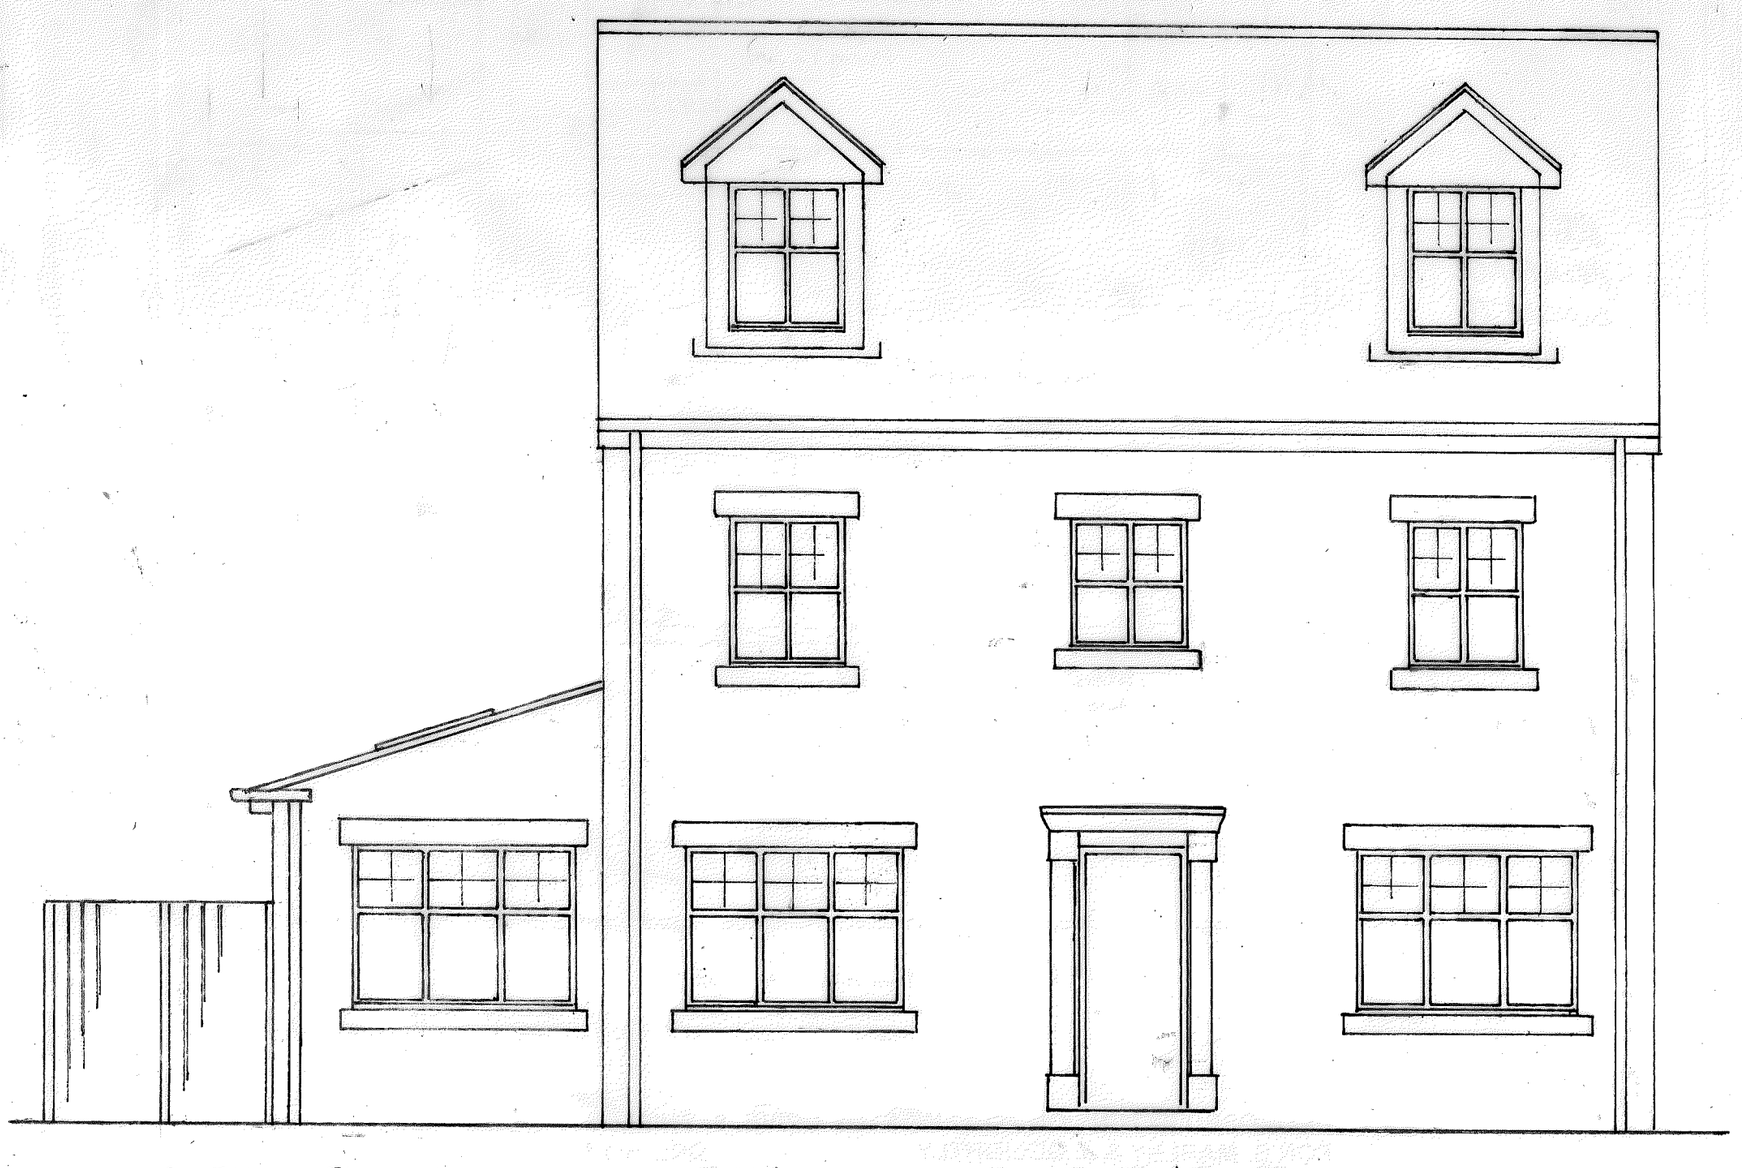

ROOF TILE, FACING BRICK, ARTSTONE HEADS/CILLS, WHITE UPVC FASCIAS/FRAMES, ETC. TO MATCH EXISTING AS CLOSELY AS POSSIBLE.