

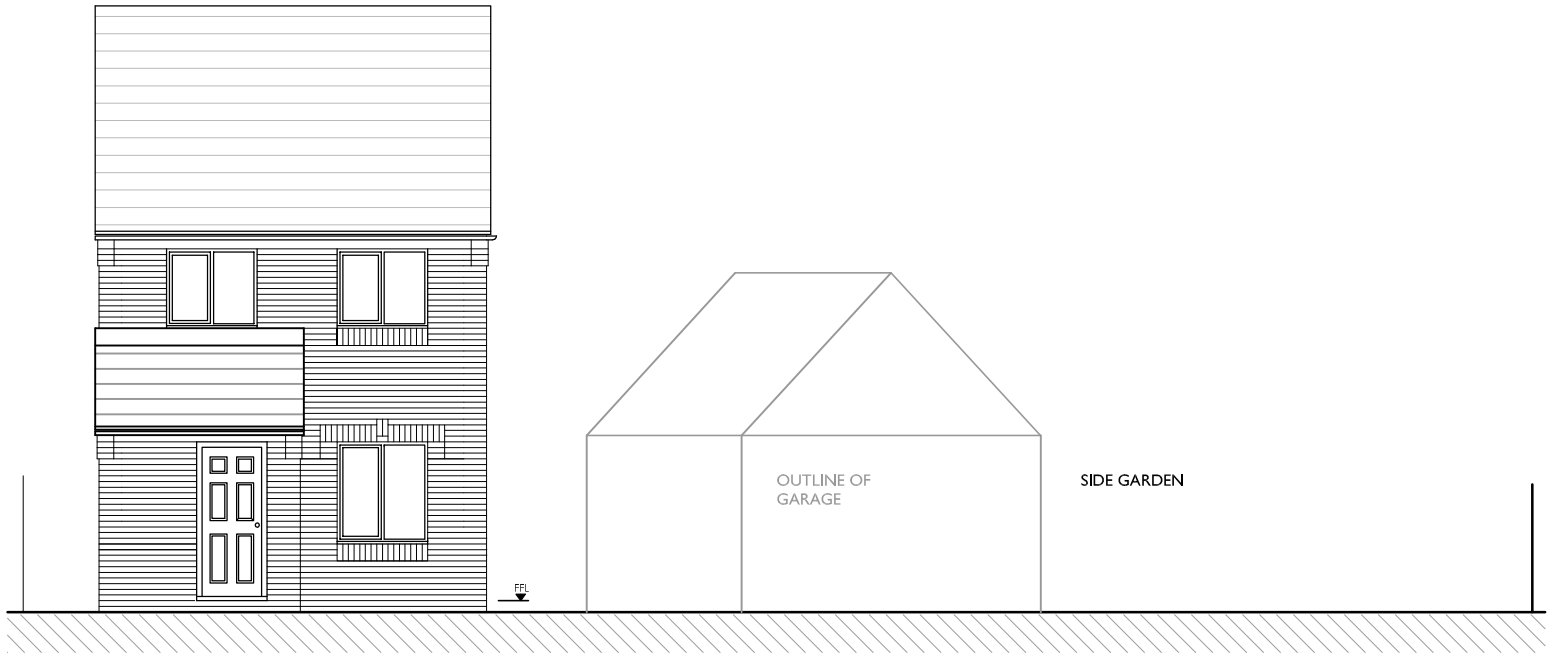



EXISTING WEST ELEVATION

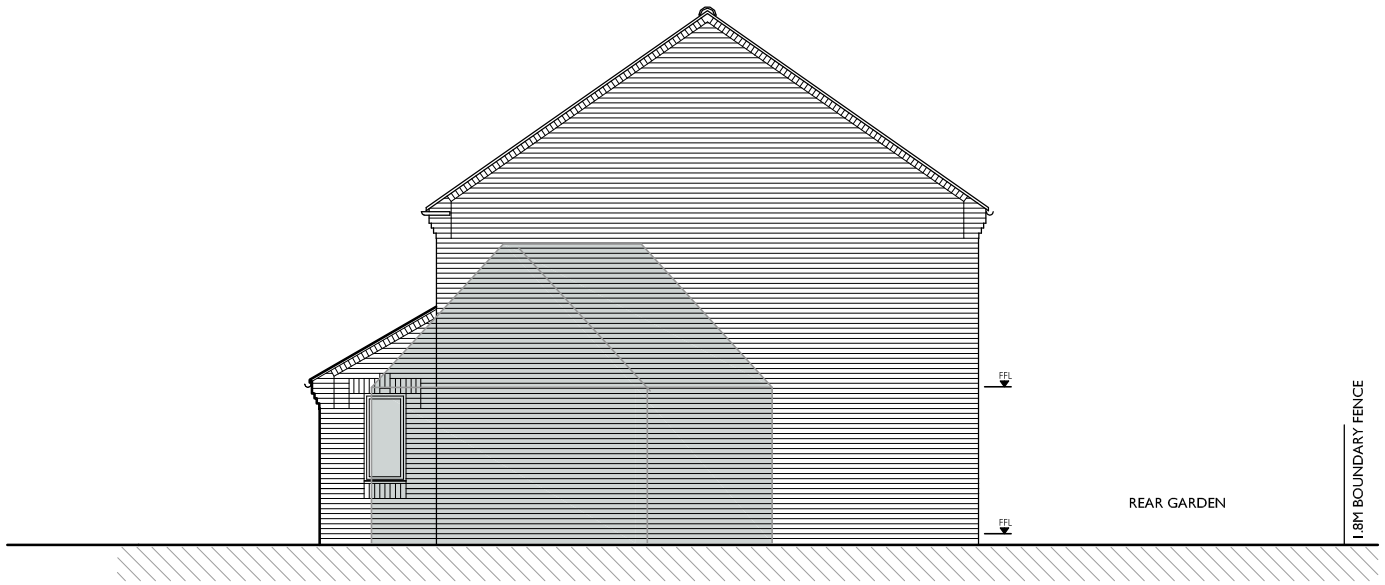


EXISTING SOUTH ELEVATION

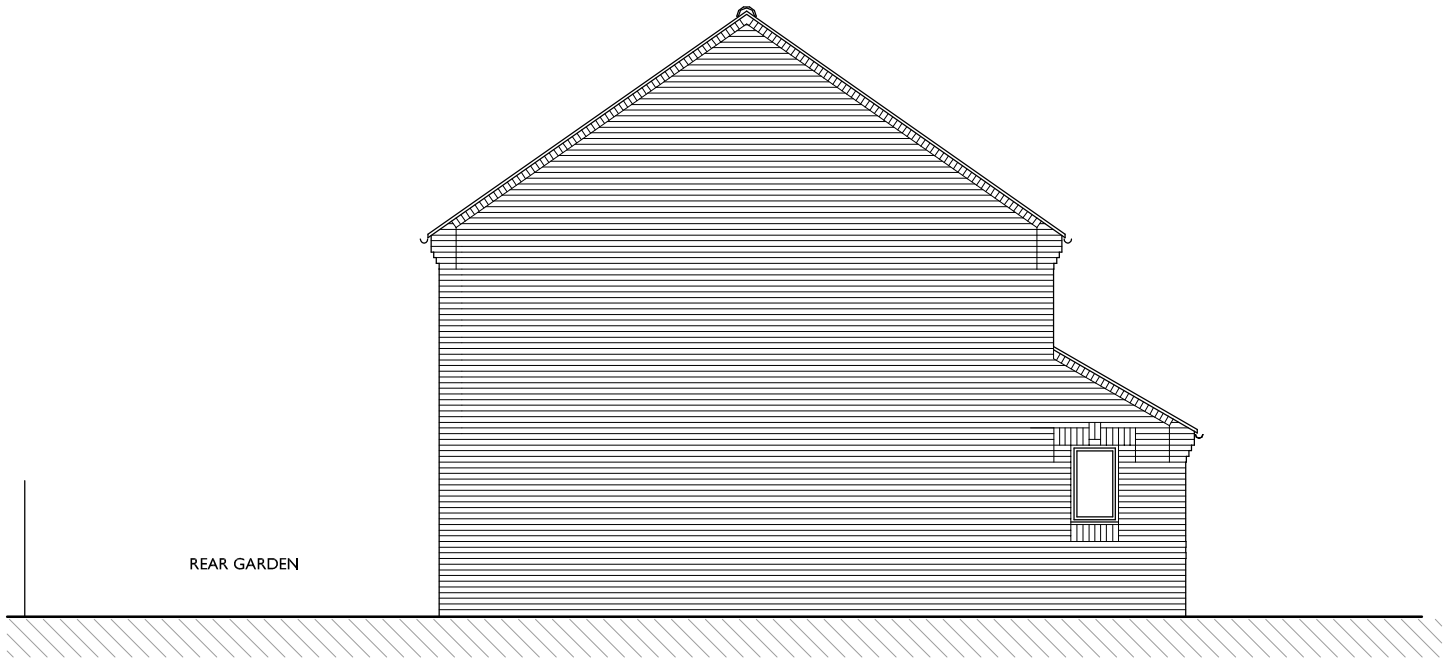

EXISTING NORTH ELEVATION

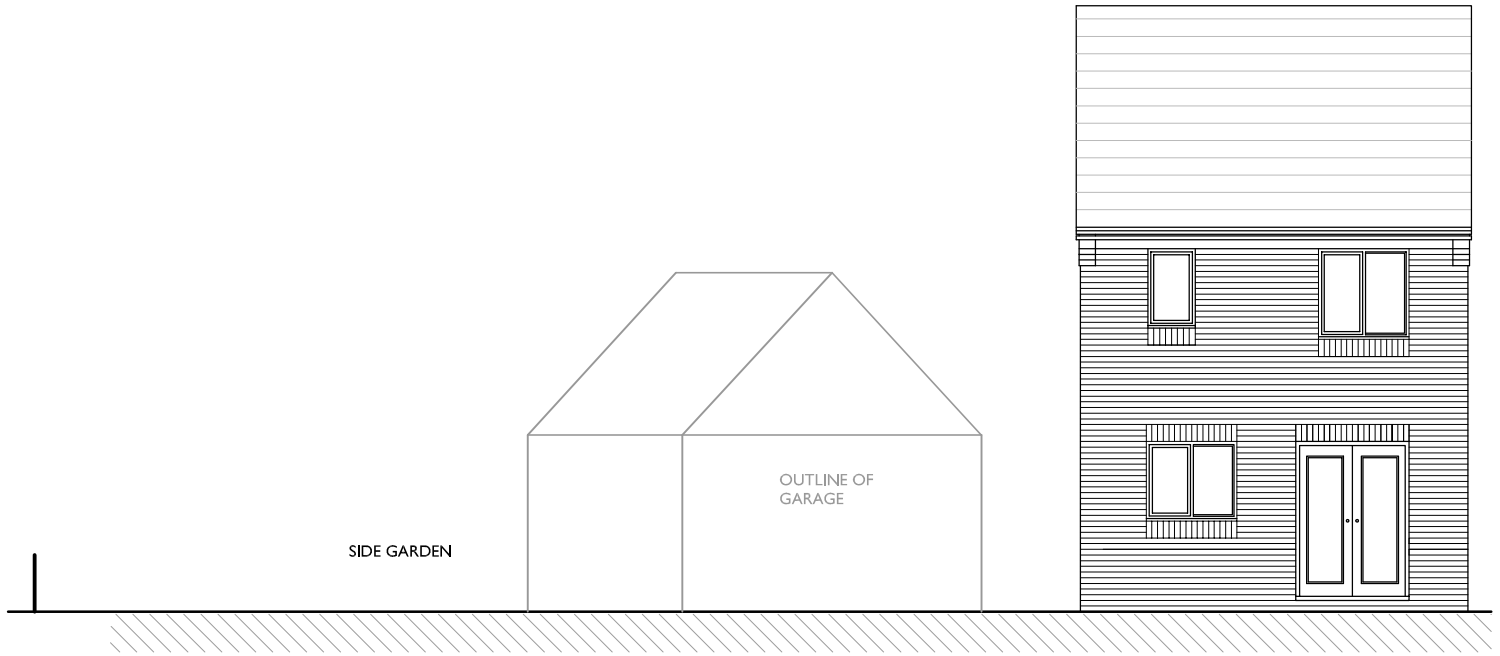

EXISTING EAST ELEVATION

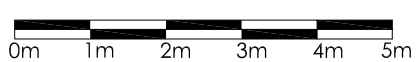

REVISION	DRAWN BY	DATE	SPECIFICATION
*	*	*	*

PROJECT
OSWALD CLOSE
REMODEL / EXTENSION

DRAWING TITLE
EXISTING ELEVATIONS

nda
NORTHERN DESIGN ARCHITECTS
WHITLEY BAY

DATE	SCALE	DRAWN	CHECKED	PROJECT NO.	DRAWING NO.	REV.
AUG 22	1:100@A3	PGL	PGL	2232	AG(02)03	*

© DRAWING AND DESIGN COPYRIGHT OF : NORTHERN DESIGN ARCHITECTS

DRAWING STATUS
PRELIMINARY