


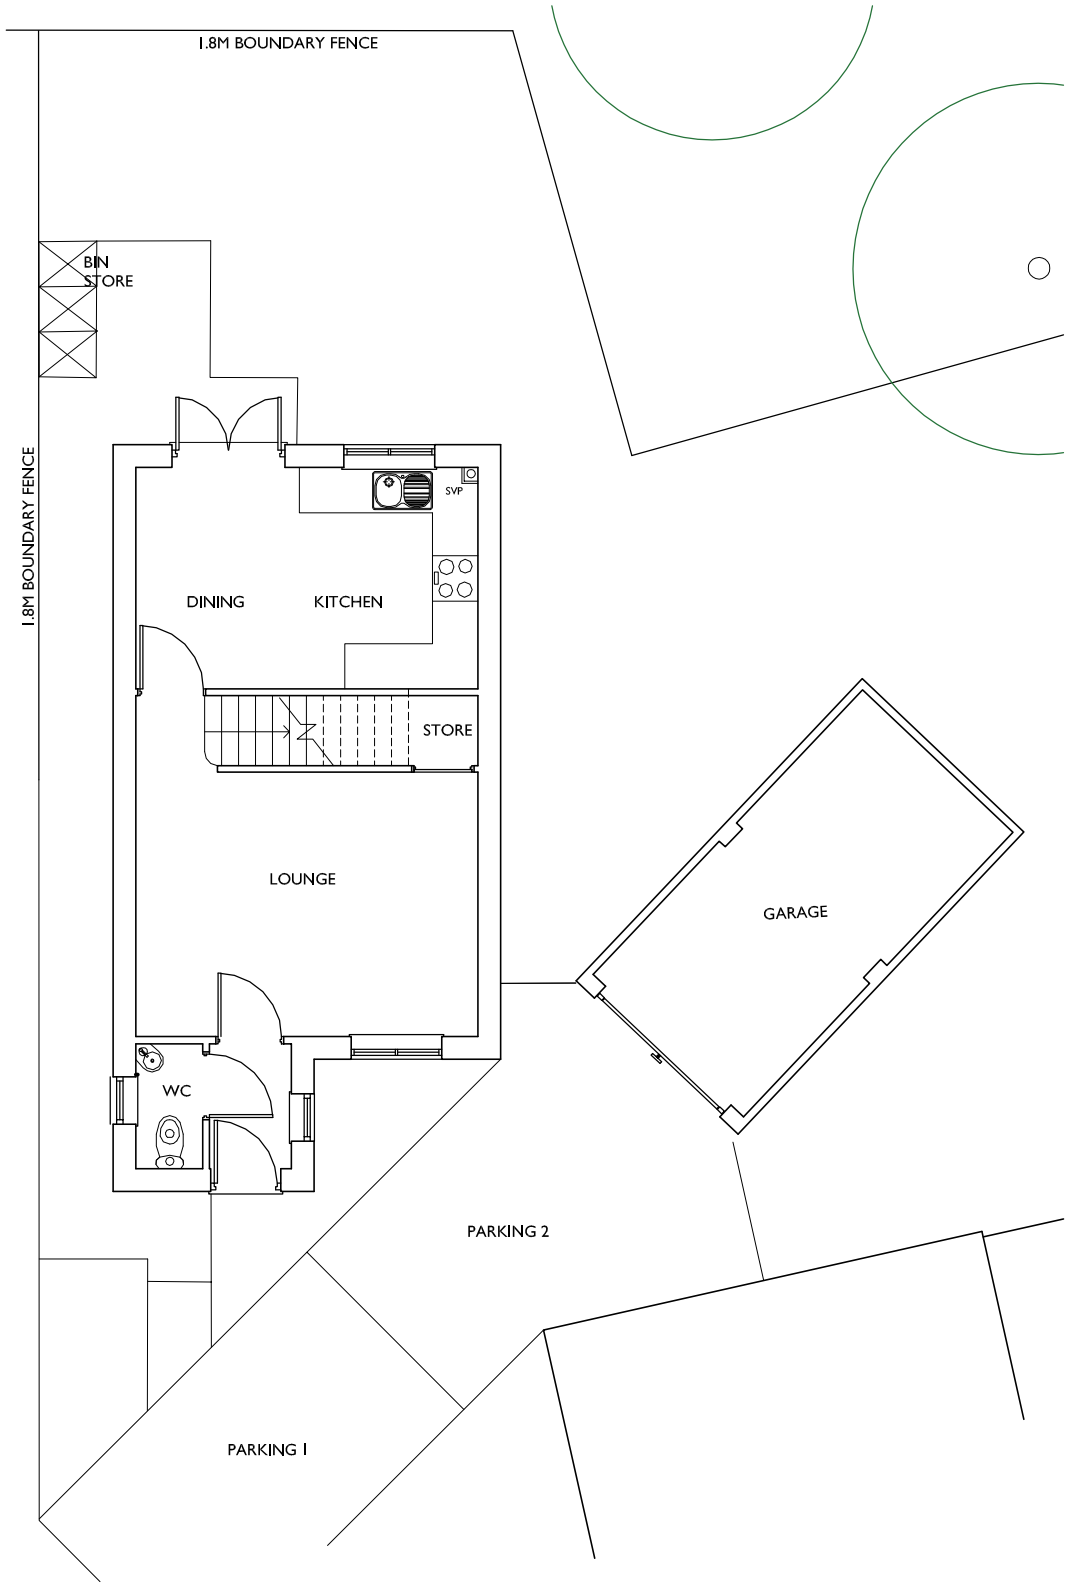



EXISTING GROUND FLOOR PLAN

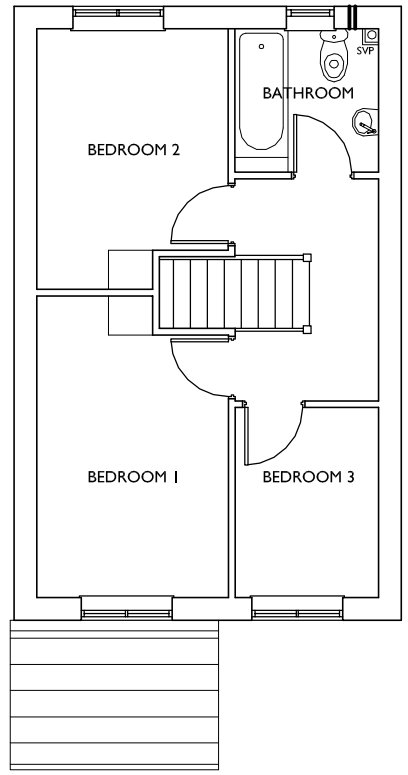


EXISTING FIRST FLOOR PLAN

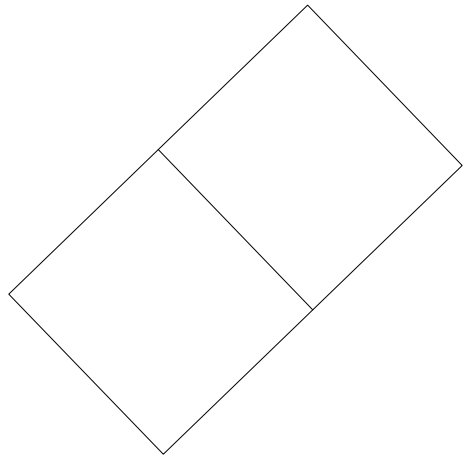

 

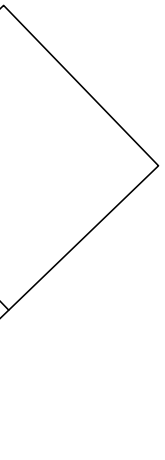

EXISTING ROOF PLAN

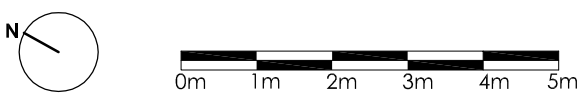

*	*	*	*
REVISION	DRAWN BY	DATE	SPECIFICATION

PROJECT
OSWALD CLOSE
REMODEL / EXTENSION

nda

DRAWING TITLE
EXISTING FLOOR PLANS

NORTHERN DESIGN ARCHITECTS
WHITLEY BAY

DATE	SCALE	DRAWN	CHECKED	PROJECT NO.	DRAWING NO.	REV.
AUG 22	1:100@A3	PGL	PGL	2232	AG(02)02	*

© DRAWING AND DESIGN COPYRIGHT OF : NORTHERN DESIGN ARCHITECTS

DRAWING STATUS
PRELIMINARY