

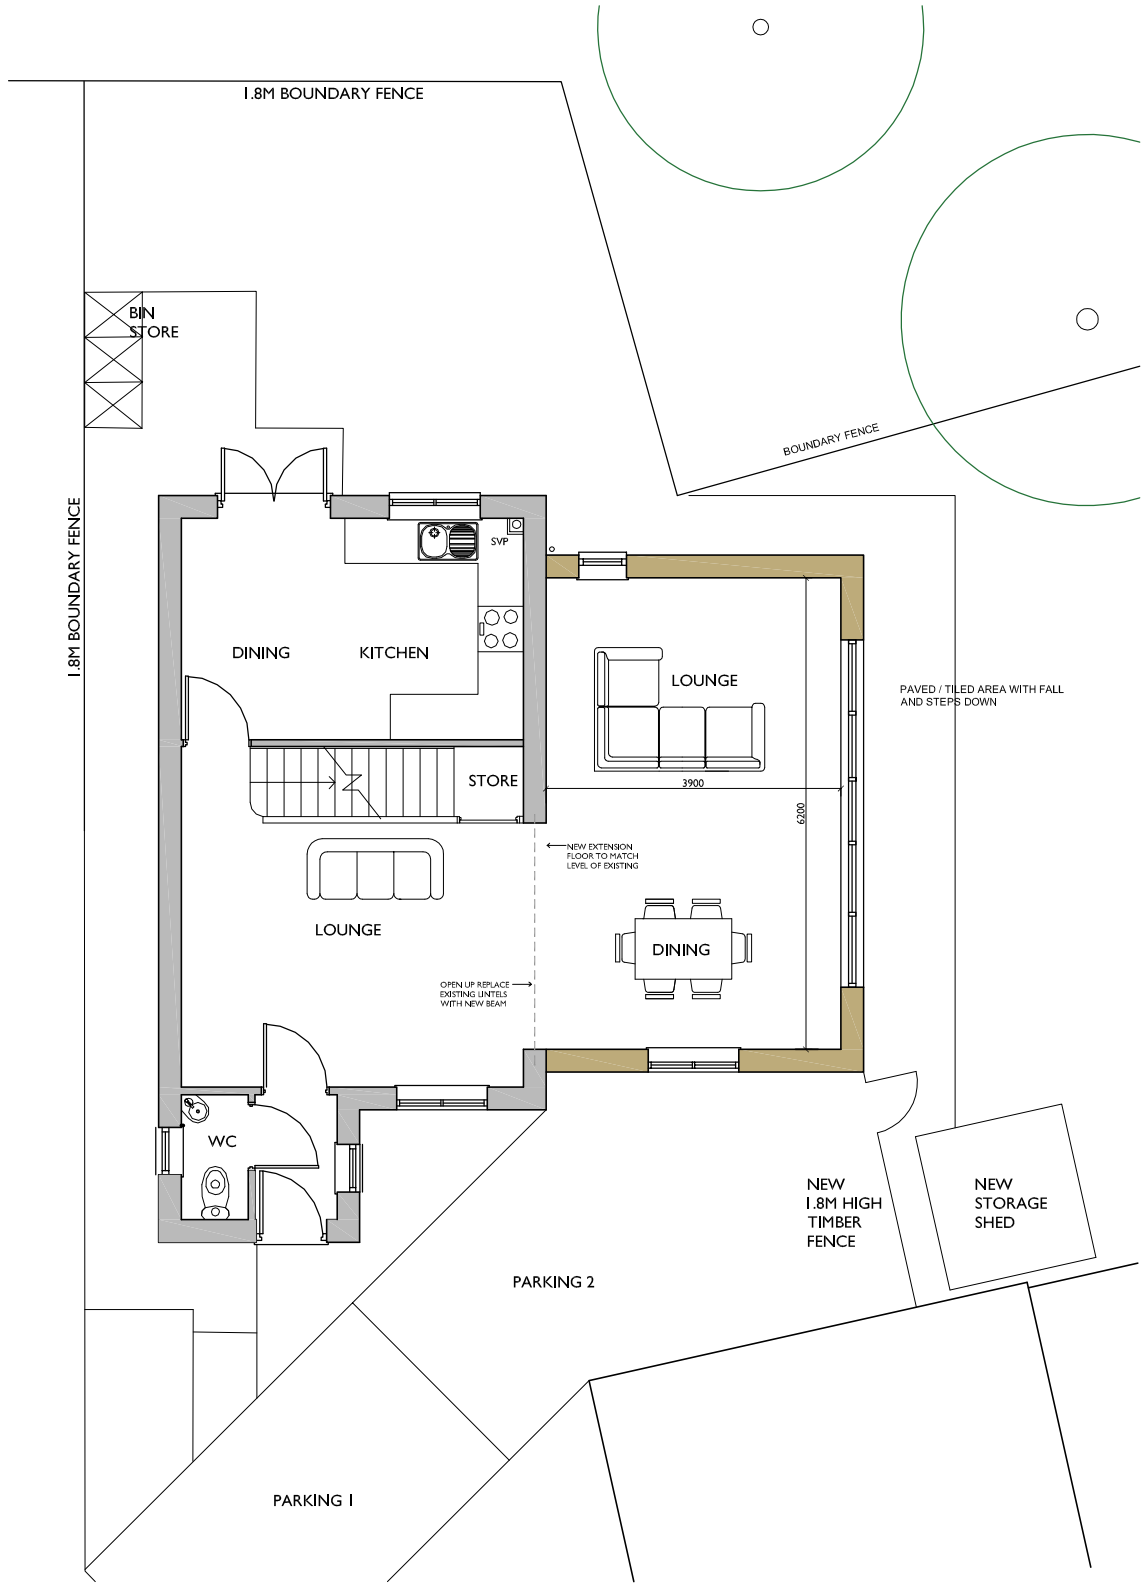



PROPOSED GROUND FLOOR PLAN

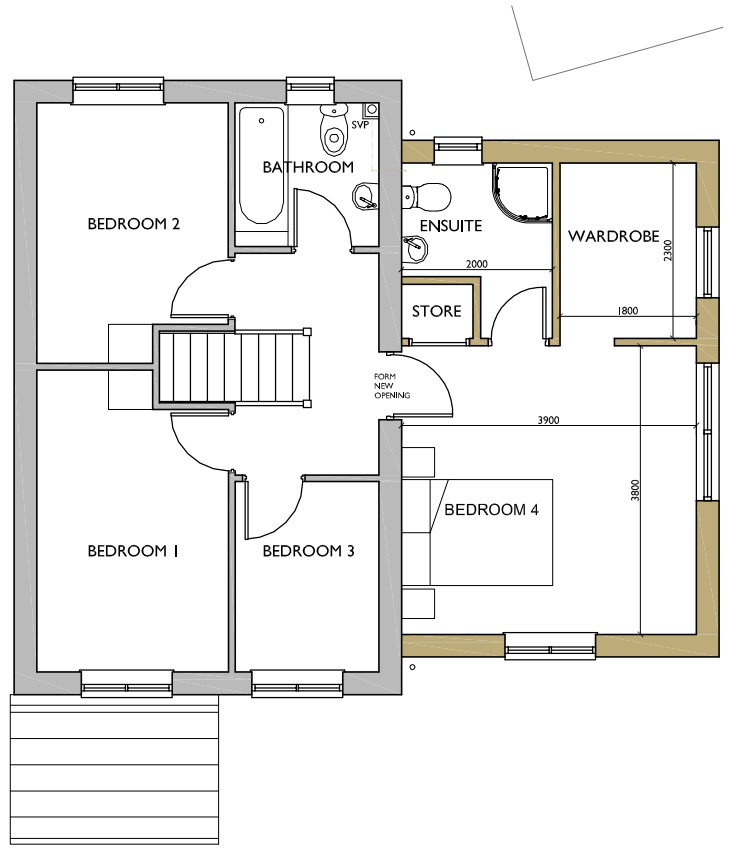

PROPOSED FIRST FLOOR PLAN

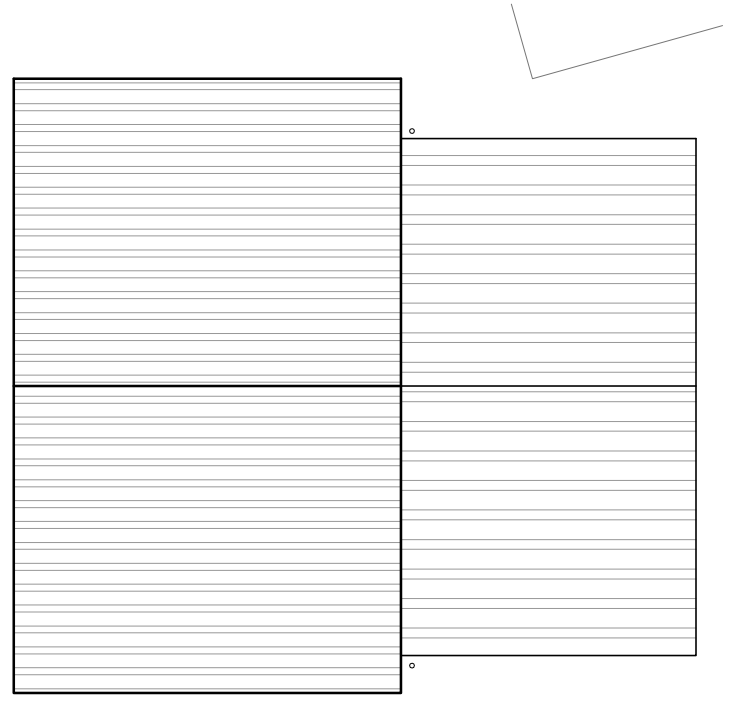

PROPOSED ROOF PLAN

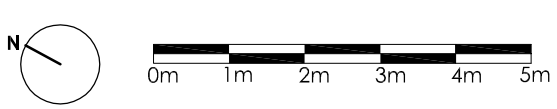

EXISTING WALLS

PROPOSED WALLS

*	*	*	*
REVISION	DRAWN BY	DATE	SPECIFICATION

PROJECT
OSWALD CLOSE
REMODEL / EXTENSION

nda
NORTHERN DESIGN ARCHITECTS
WHITLEY BAY

DRAWING TITLE
PROPOSED FLOOR PLANS

DATE	SCALE	DRAWN	CHECKED	PROJECT NO.	DRAWING NO.	REV.
DEC 22	1:100@A3	PGL	PGL	2232	AG(08)021	*

© DRAWING AND DESIGN COPYRIGHT OF : NORTHERN DESIGN ARCHITECTS

DRAWING STATUS
PLANNING