

SHED/FLUE SIDE ELEVATION 1:50

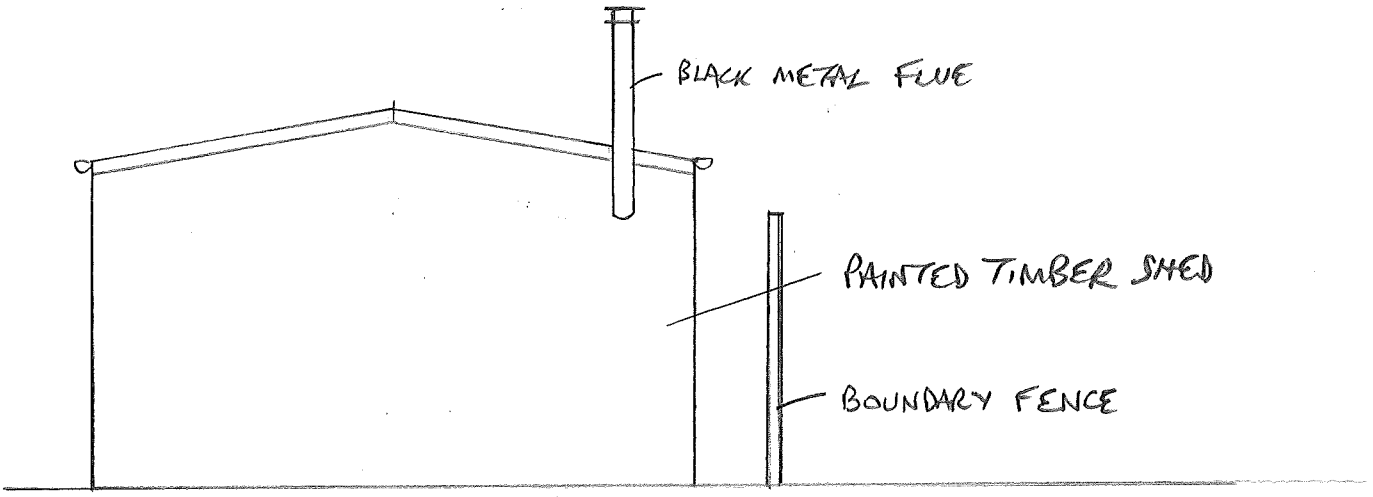

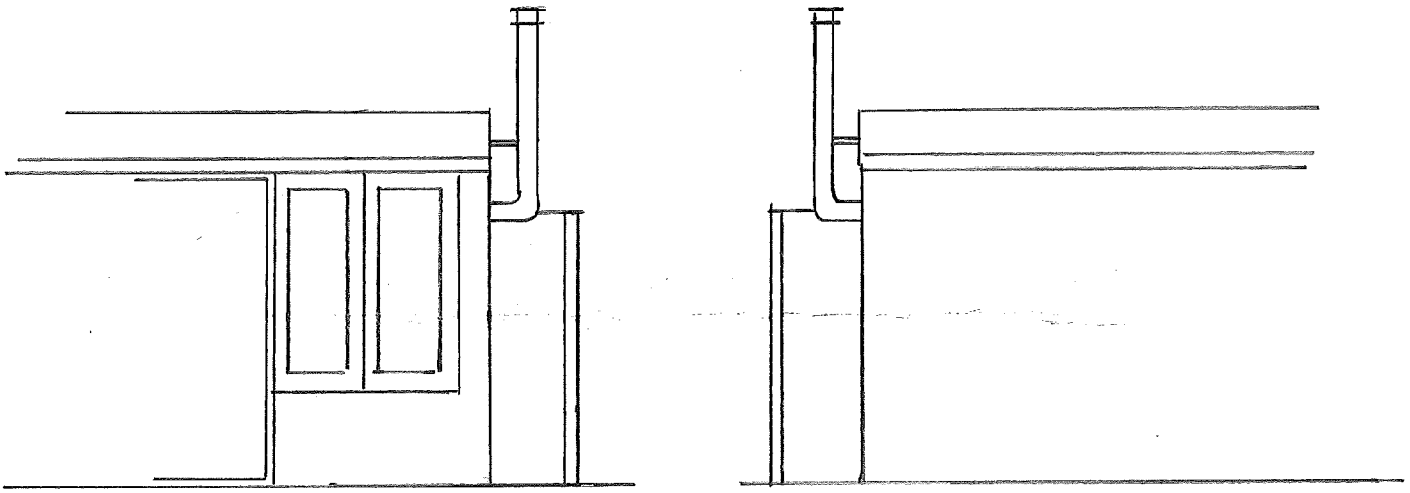

SHED/FLUE FRONT ELEVATION 1:50 REAR ELEVATION

134 HARTON LANE, S. SHIELDS

DRG. NO. 1