

A1

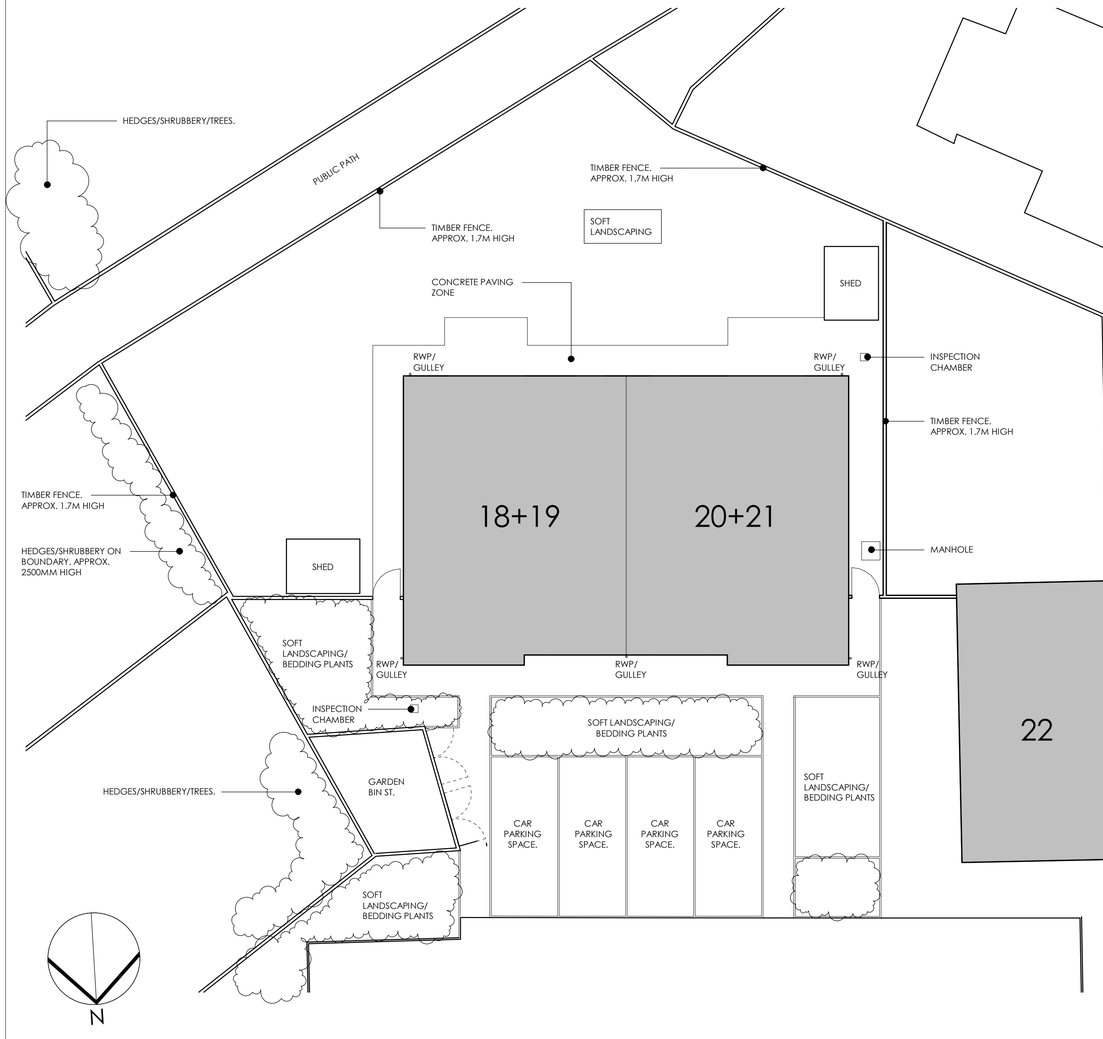

1 Level 00_Existing

1 : 100


0m 1 2 3 4 5 7.5 10m

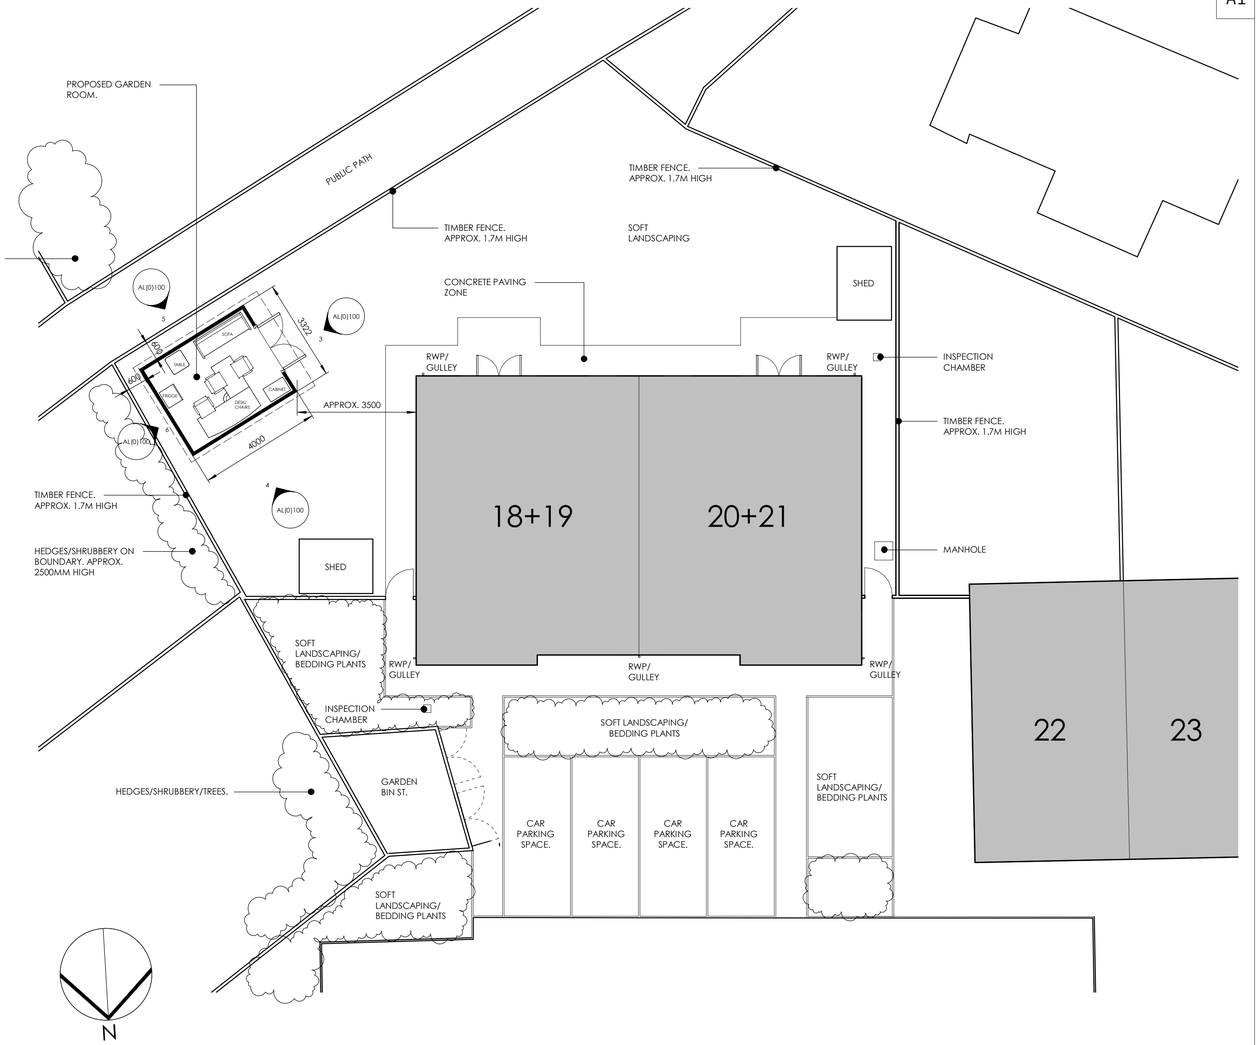

2 Level 00_Proposed


1 : 100

0m 1 2 3 4 5 7.5 10m

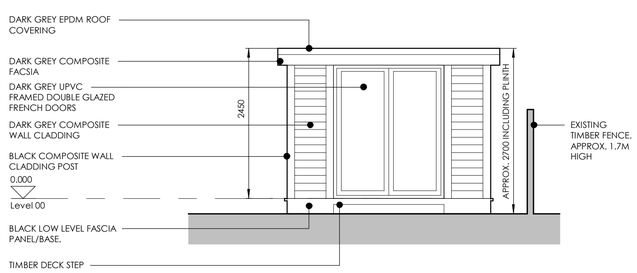


3 Garden Room - Front Elevation

1 : 50

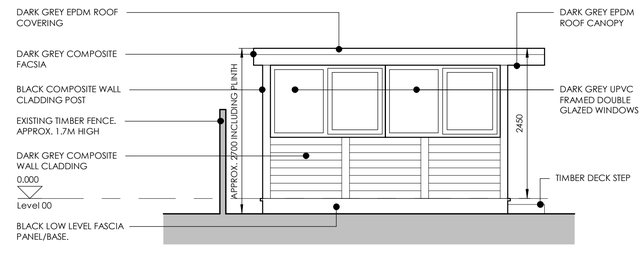


4 Garden Room - Side Elevation A

1 : 50

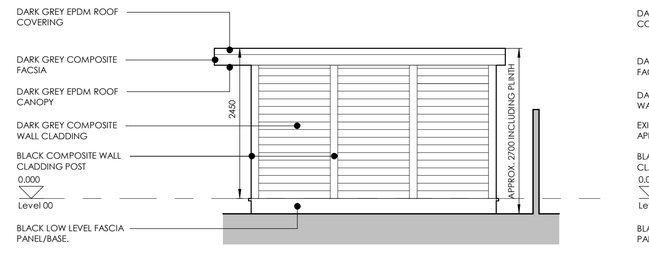

5 Garden Room - Side Elevation B

1 : 50

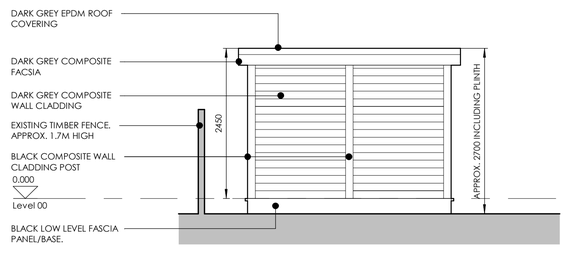

6 Garden Room - Rear Elevation

1 : 50

0m 0.5 1 2 3 4 5m

Do not scale this drawing
Do not derive dimensions from digital media

Drawing No: AL(0)100	
Address: 19 Thurston Gardens Jarrow NE32 4AH	Title: Existing & Proposed Floor Plans/Elevations
	Scale: As indicated