
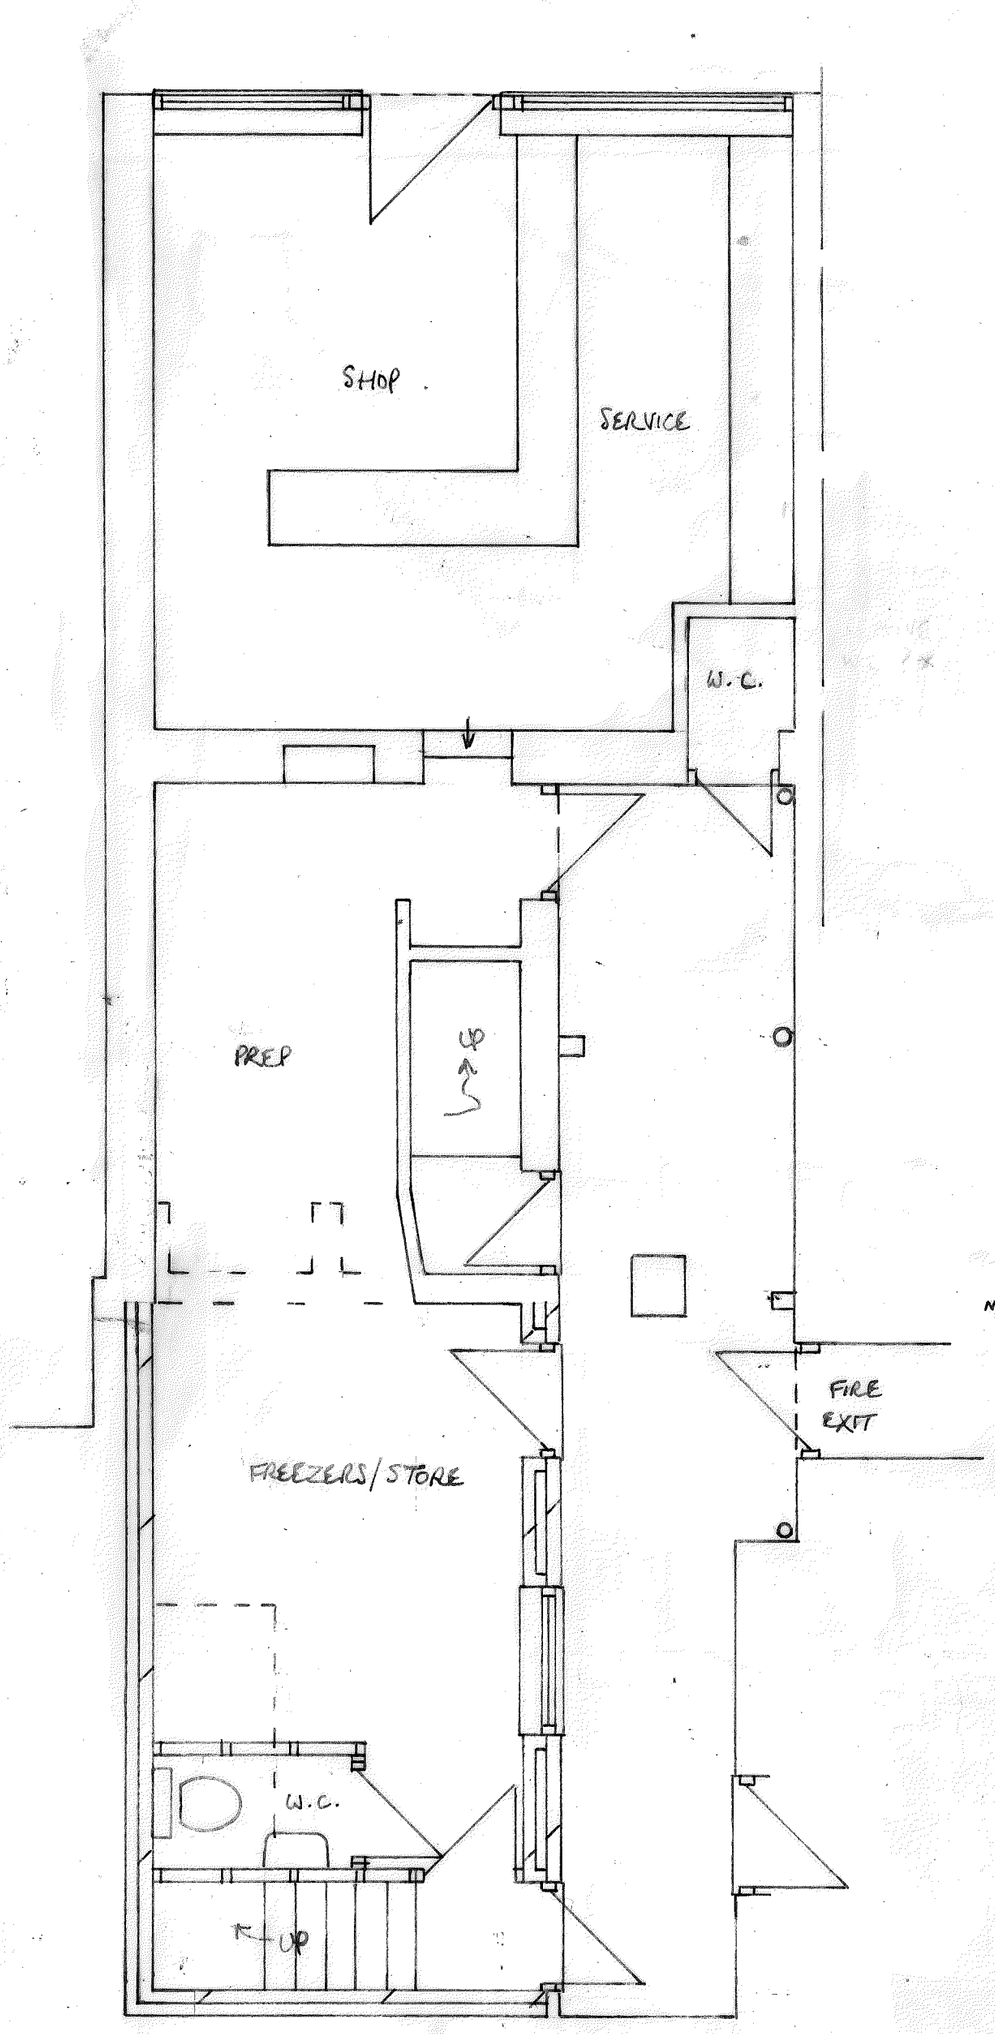


PROPOSED GROUND FLOOR PLAN 1:50

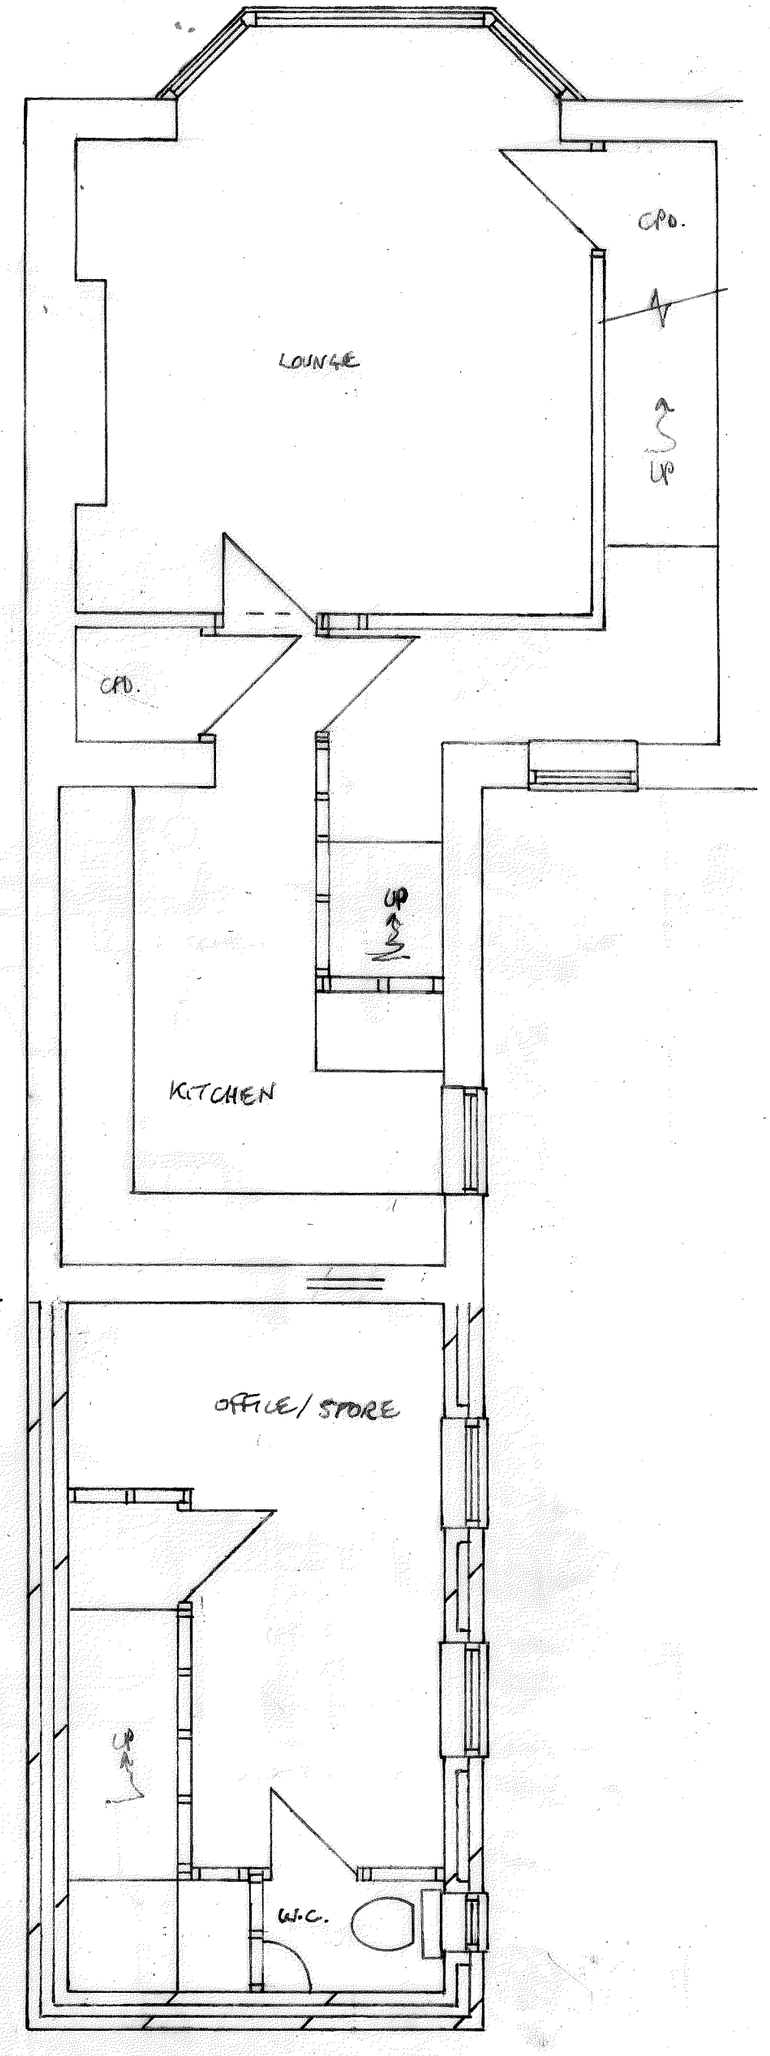

PROPOSED FIRST FLOOR PLAN 1:50

PROPOSED EXTENSION TO 72 NEW GREEN STREET, S. SHIELDS
FOR MR. PHINN DRG NO 1