All dimensions to be checked on site and the Architects notified of any discrepancies prior to commencement of work.
All materials and workmanship to relevant British Standards Codes of practice and manufacturers recommendations.


This drawing is copyright

DO NOT SCALE FROM THIS DRAWING

Revision	Date	Description	Initials




Proposed Front Elevation
Scale 1:50

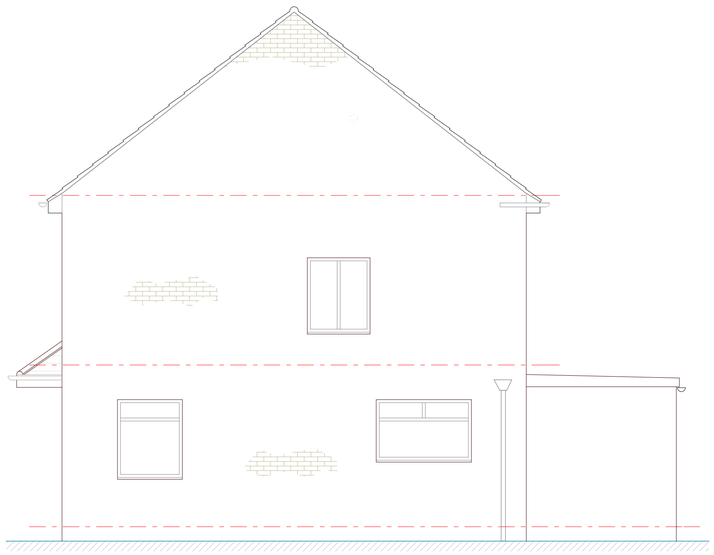

Proposed Side Elevation
Scale 1:50



Proposed Rear Elevation
Scale 1:50

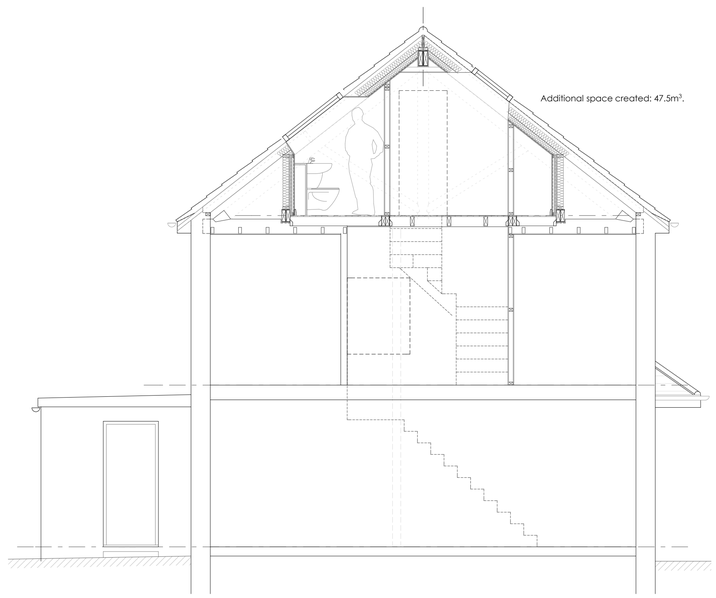

Proposed General Section
Scale 1:50

matrixarchitecture ltd

Matrix Architecture Ltd, 8-9 Brenkley Way,
Blezard Business Park, Seaton Burn, NE13 6DS
T: 0191 2368955 **M**: 07948 275164
E: sms@matrixarchitecture.co.uk
W: www.matrixarchitecture.co.uk

Chartered Institute of Architectural Technologists

CLIENT
MRS S BELL

JOB TITLE
ALTERATIONS TO 68 SUMMERHILL ROAD, S/SHIELDS

SHEET TITLE
PROPOSED ELEVATIONS & SECTION

SCALES
1:50 @ A1

SHEET NUMBER
3508(C)02

CHECKED

REVISION

DATE
25/04/2023

DRAWN
S.STEEL