
BEAM (A) – IF REQUIRED – CONFIRM FIRST FLOOR JOIST SPANS ON SITE AND IF REQUIRED PROVIDE 152 x 89 x 16kg/m. U.B. WITH 150 x 10mm. STEEL PLATE TO END BEARING.

BEAMS (B) – 2ND. 254 x 146 x 43kg/m. U.B.'S BOLTED TOGETHER @ 900mm. MAX^m. C/C WITH 18mm. DIA. STEEL BOLTS IN 18mm. DIAMETER HOLES WITH 200mm. MIN^m. END BEARINGS ON 325 x 100 x 150mm. CONCRETE PADSTONES ON 325 x 100mm. BRICK PIERS FULLY BONDED TO EXISTING WALLING.

PROPOSED GROUND FLOOR PLAN 1:50

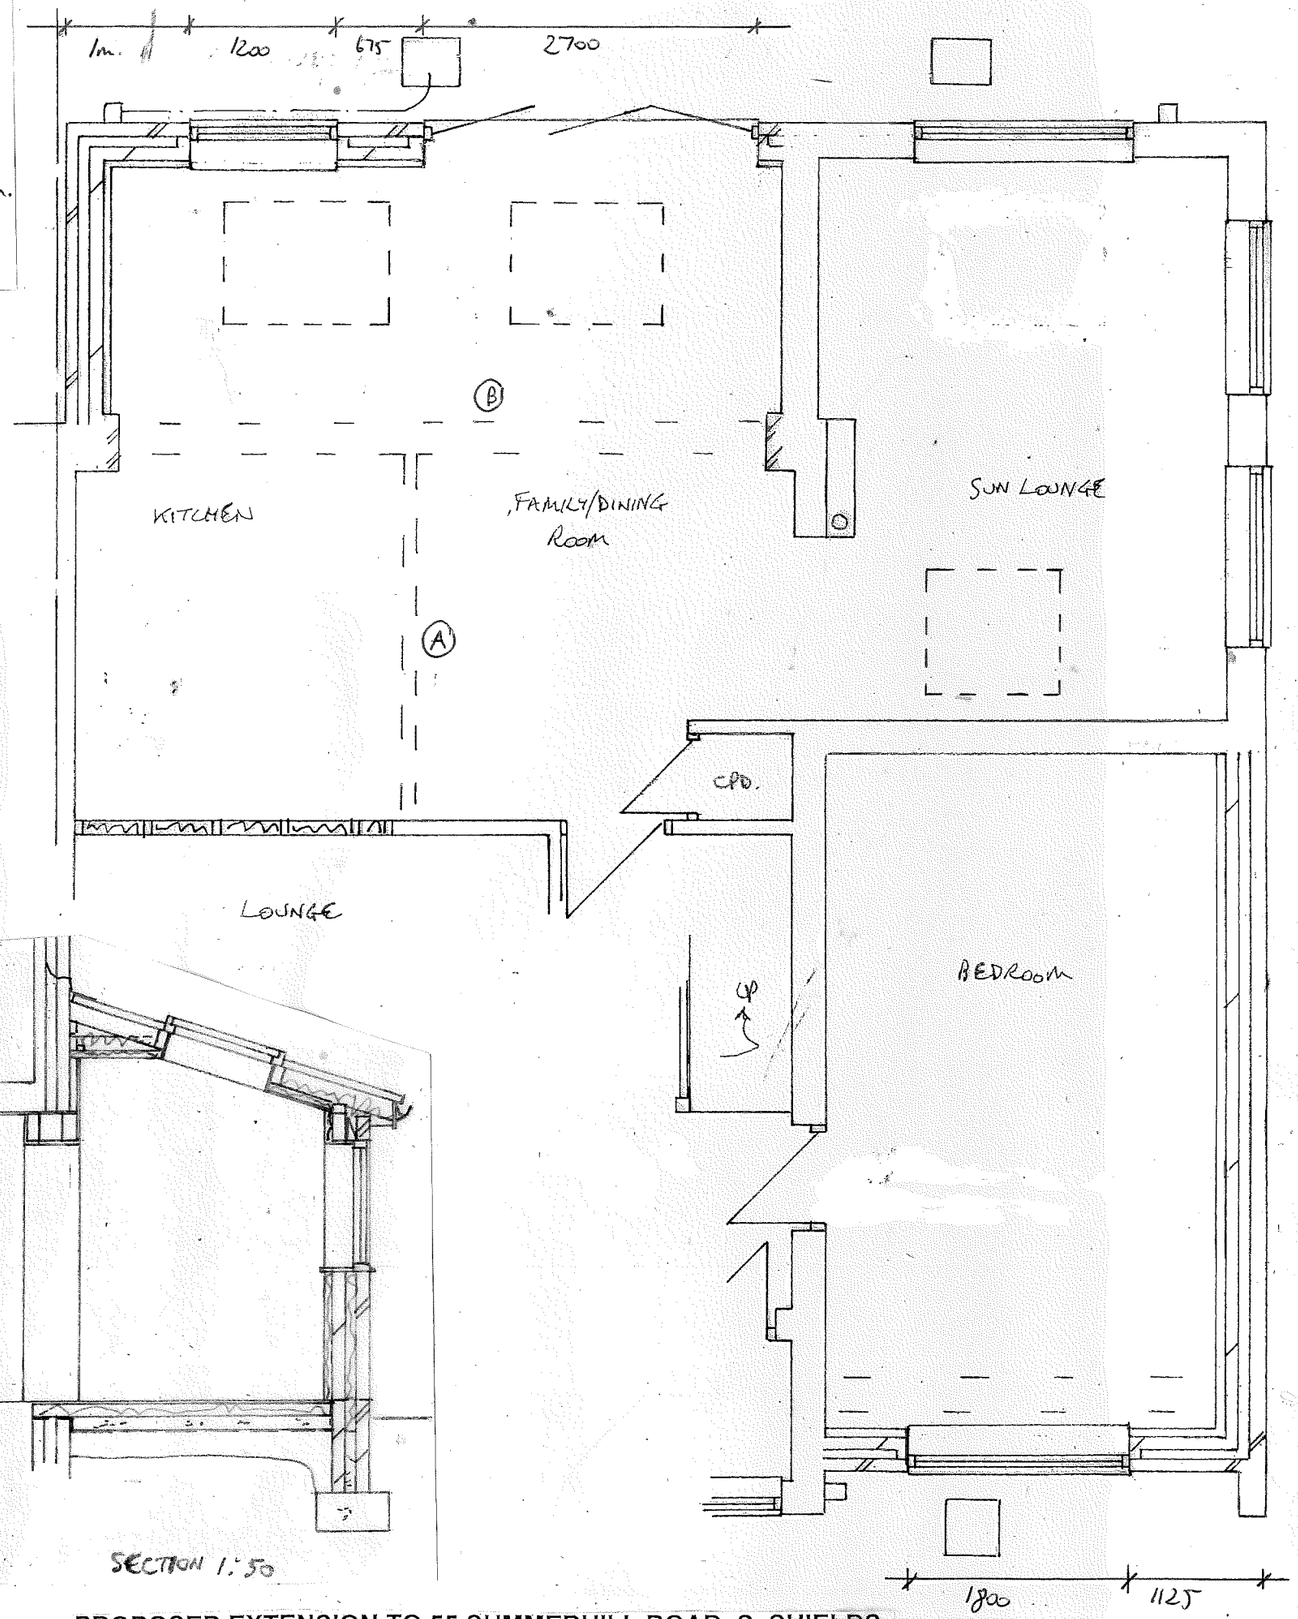

SECTION 1:50

PROPOSED EXTENSION TO 55 SUMMERHILL ROAD, S. SHIELDS
FOR MR. & MRS. SMITH DRG NO 1