



PROPOSED SITE LAYOUT PLAN
(SCALE 1:200)

PROPOSED GROUND FLOOR PLAN

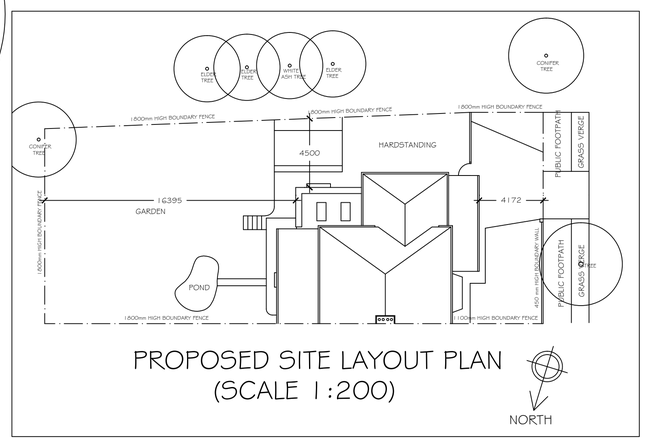

PROPOSED SIDE ELEVATION

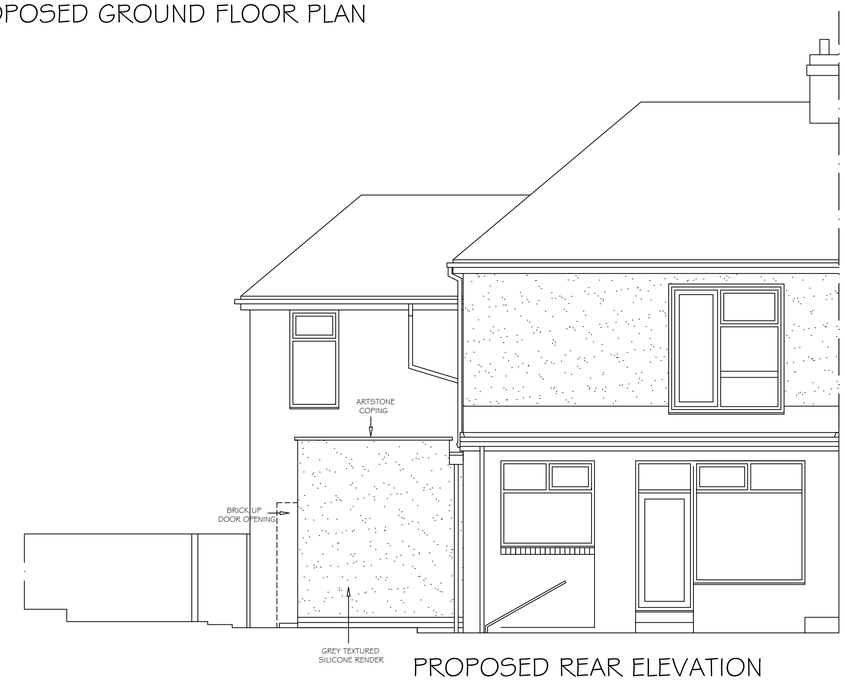

PROPOSED REAR ELEVATION

REVISION	DESCRIPTION	DRAWN BY	DATE

KB design
Architectural Services

9, FAIRHOLME AVENUE
SOUTH SHIELDS,
TYNE & WEAR,
NE34 6DB.

TEL : 07824427223

Email : mail@kbdesign.org.uk

TITLE

PROPOSED SIDE EXTENSION
102, WEST AVENUE, SOUTH SHIELDS
PROPOSED PLANS & ELEVATIONS

SCALE	DATE	DRAWN BY
1:50 & 1:200	31.03.2023	K.BUTLER
PROJECT No	DRAWING No	Revision
0661	3181	-

THIS DRAWING AND/OR SPECIFICATION IS THE SOLE PROPERTY AND COPYRIGHT OF KB DESIGN AND MAY NOT BE DISCLOSED TO ANY THIRD PARTY OR REPRODUCED IN WHOLE OR IN PART WITHOUT THE PRIOR CONSENT OF AN AUTHORISED REPRESENTATIVE OF KB DESIGN.