
V 1.8

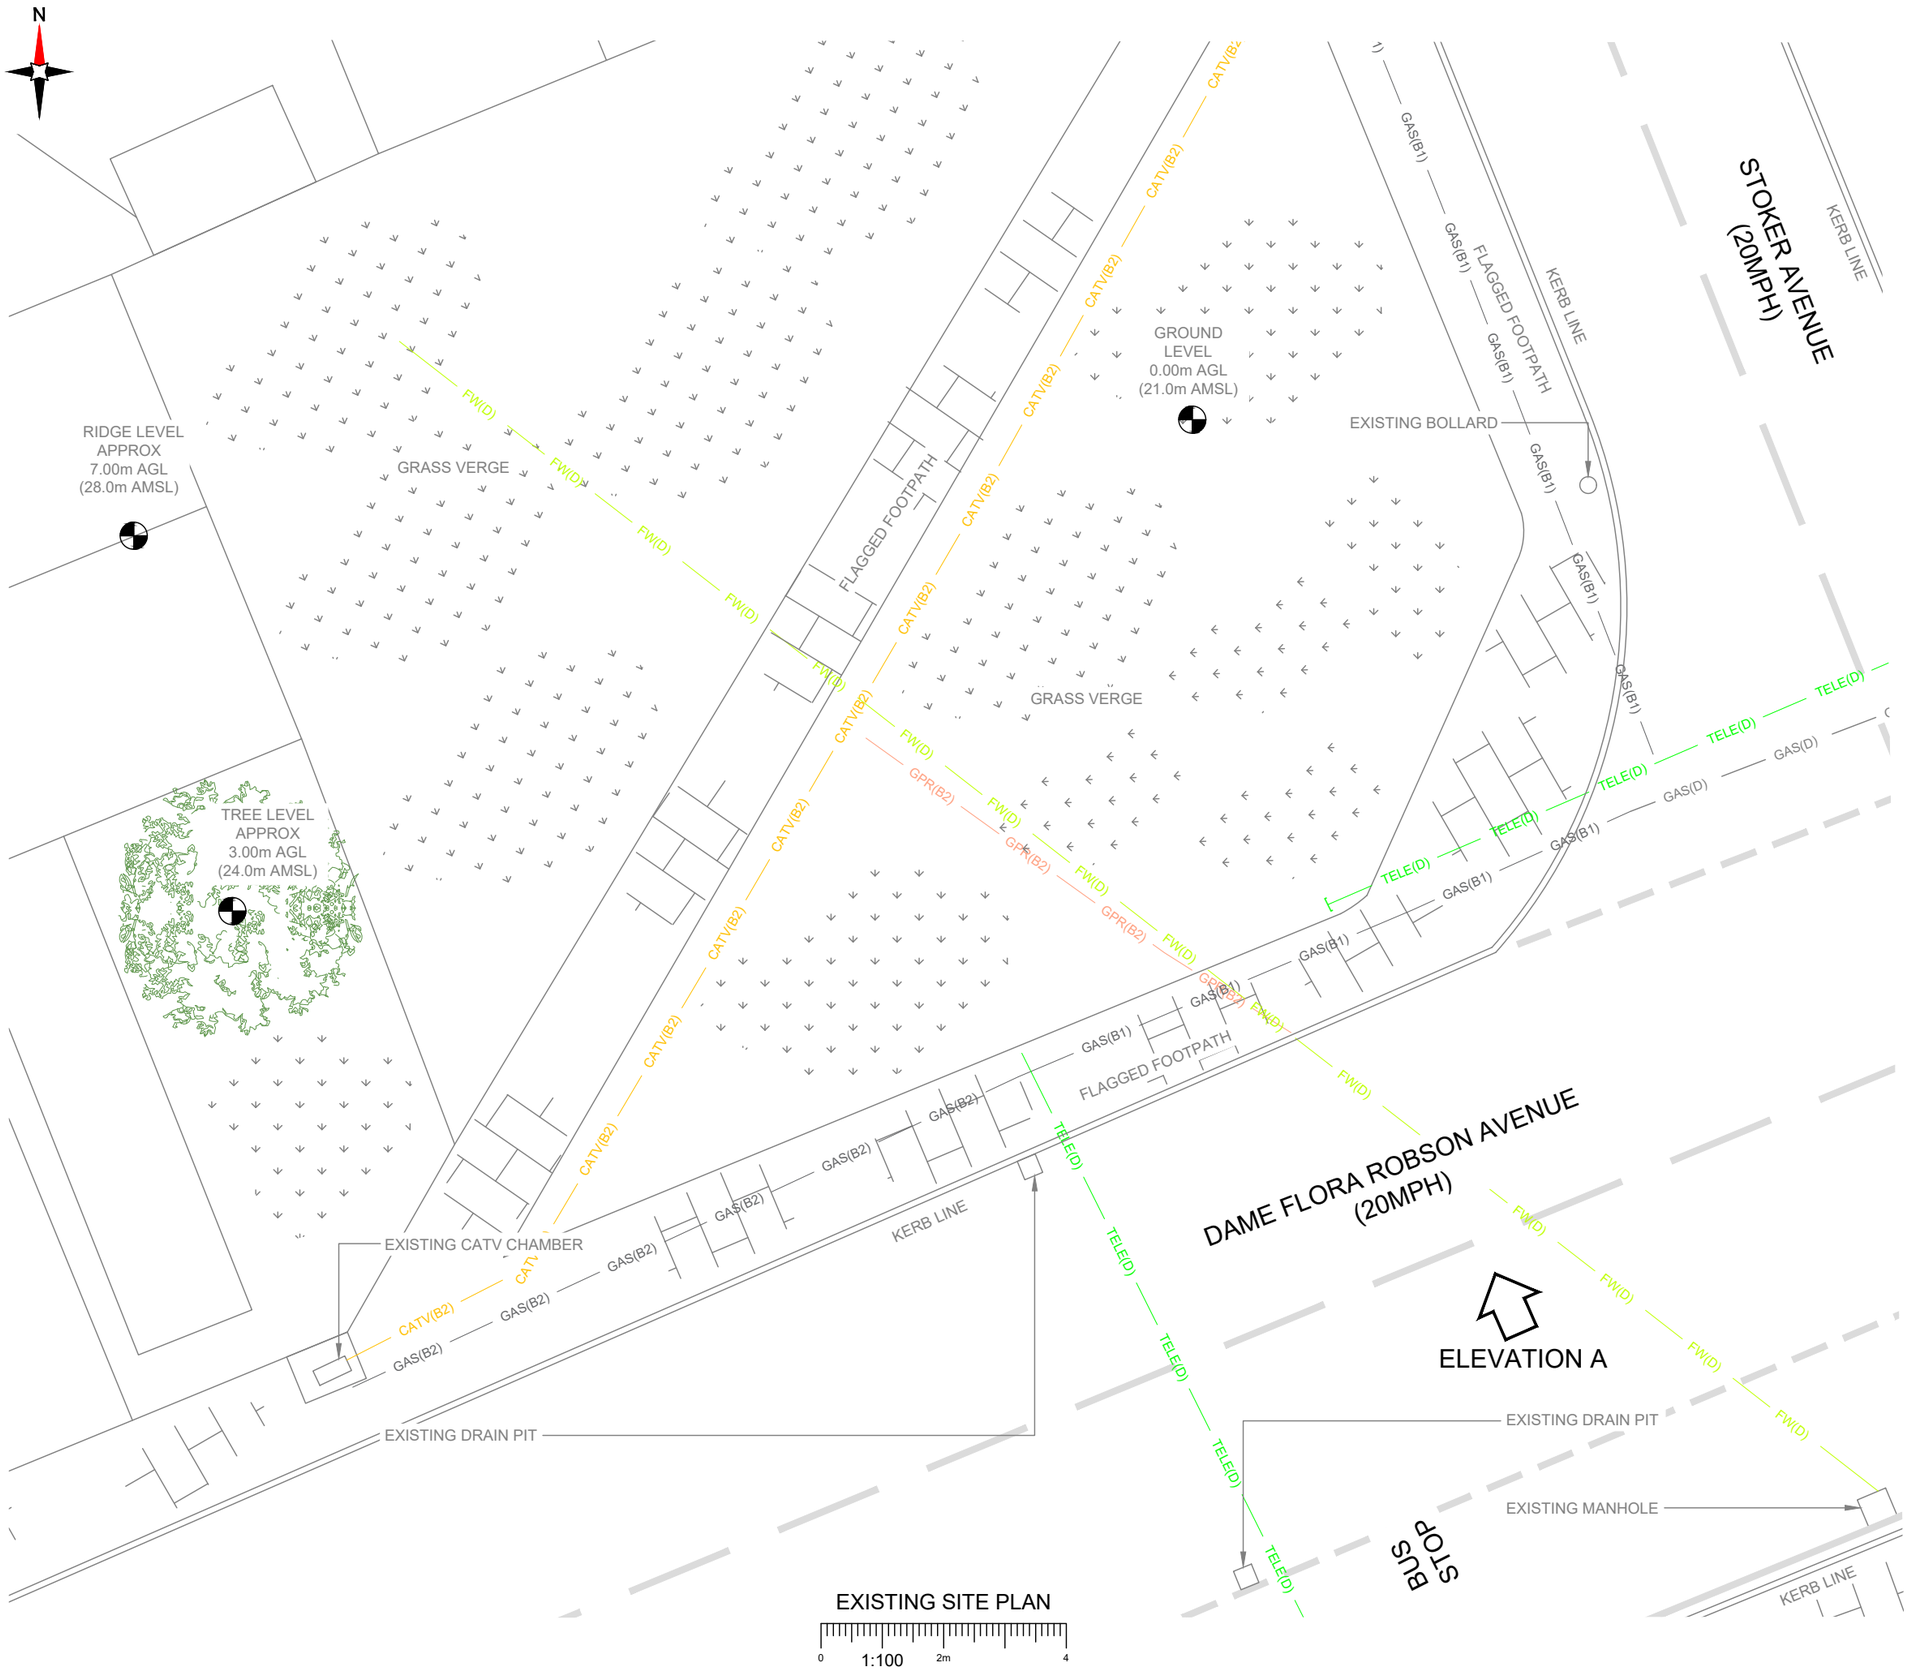

EXISTING SITE PLAN

0 1:100 2m 4

100mm 50mm 10mm

NOTES:

1. ALL DIMENSIONS IN MM UNLESS OTHERWISE NOTED.

SERVICES:

GAS(B1) GAS(B1) GAS(B1)
FW(D) FW(D) FW(D)
GAS(D) GAS(D) GAS(D)
GPR(B2) GPR(B2) GPR(B2)
TELE(D) TELE(D) TELE(D)
CATV(B2) CATV(B2) CATV(B2)
GAS(B2) GAS(B2) GAS(B2)

Master:	MBNL / EE / H3G:	Project:	Purpose of Issue:	Issue:
M001	H3G	DENSIFICATION SW	Planning	A

Date:	17/04/2023
Drawn:	R.Raja
Checked:	R.Brown
Approved:	R.Brown

Revision / Upgrade Description: First Issue

Hutchison 3G UK Limited
Green Park, 450 Longwater Avenue
Reading, RG30 3UR
Tel: 01628 765 000
Fax: 01628 765 001

H3G Base Station Information line:
0845 6043000
Available 8am-8pm Monday to Friday

Design Consultant & Principal Contractor:
CLARKE telecom
Unit E, Madison Place, Northampton Road,
Manchester, M40 5AG
Tel: 0161 785 4500 Fax: 0161 785 4501
Web: www.clarke-telecom.com

Site Name:
GRASS VERGE AT STOKER AVENUE

Site ID:
STY22941

Address:
GRASS VERGE AT STOKER AVENUE
SOUTH SHIELDS
SOUTH TYNESIDE
NE34 9QZ

Title:
100 EXISTING SITE PLAN

Project:
H3G DENSIFICATION STREETWORKS

Purpose of Issue:
PLANNING

MBNL Cell ID:	3UK Cell ID:
STY083	NE0958

Master Drawing No:
STY22941_STY083_NE0958_M001_H3G_DNSW_GA_A

Issue:
A